


THESE MATERIALS ARE SUPPLIED BY THE UNIVERSITY OF PENNSYLVANIA DIVISION OF FACILITIES & REAL ESTATE SERVICES AS A STARTING POINT FOR MEASUREMENT AND VERIFICATION OF THE DATA PRESENTED. THE UNIVERSITY OF PENNSYLVANIA MAKES NO REPRESENTATIONS OR WARRANTIES, WHETHER EXPRESS OR IMPLIED AS TO THE ACCURACY OF INFORMATION THAT HAS BEEN SUPPLIED, WHETHER BY CAD FILES OR OTHERWISE. IT IS THE CONTRACTOR'S, ARCHITECT'S AND/OR ENGINEER'S RESPONSIBILITY TO VERIFY THE ACCURACY AND COMPLETENESS OF ALL SUPPLIED INFORMATION.

LEGEND - ROOM TAGS

ROOM NUMBER
ARCH USE CODE
NET SQUARE FOOTAGE
ORG CODE

ORG ASSIGNMENTS MAY NOT BE CURRENT.
PLEASE REQUEST UPDATED ROOM TAGS
IF REQUIRED.

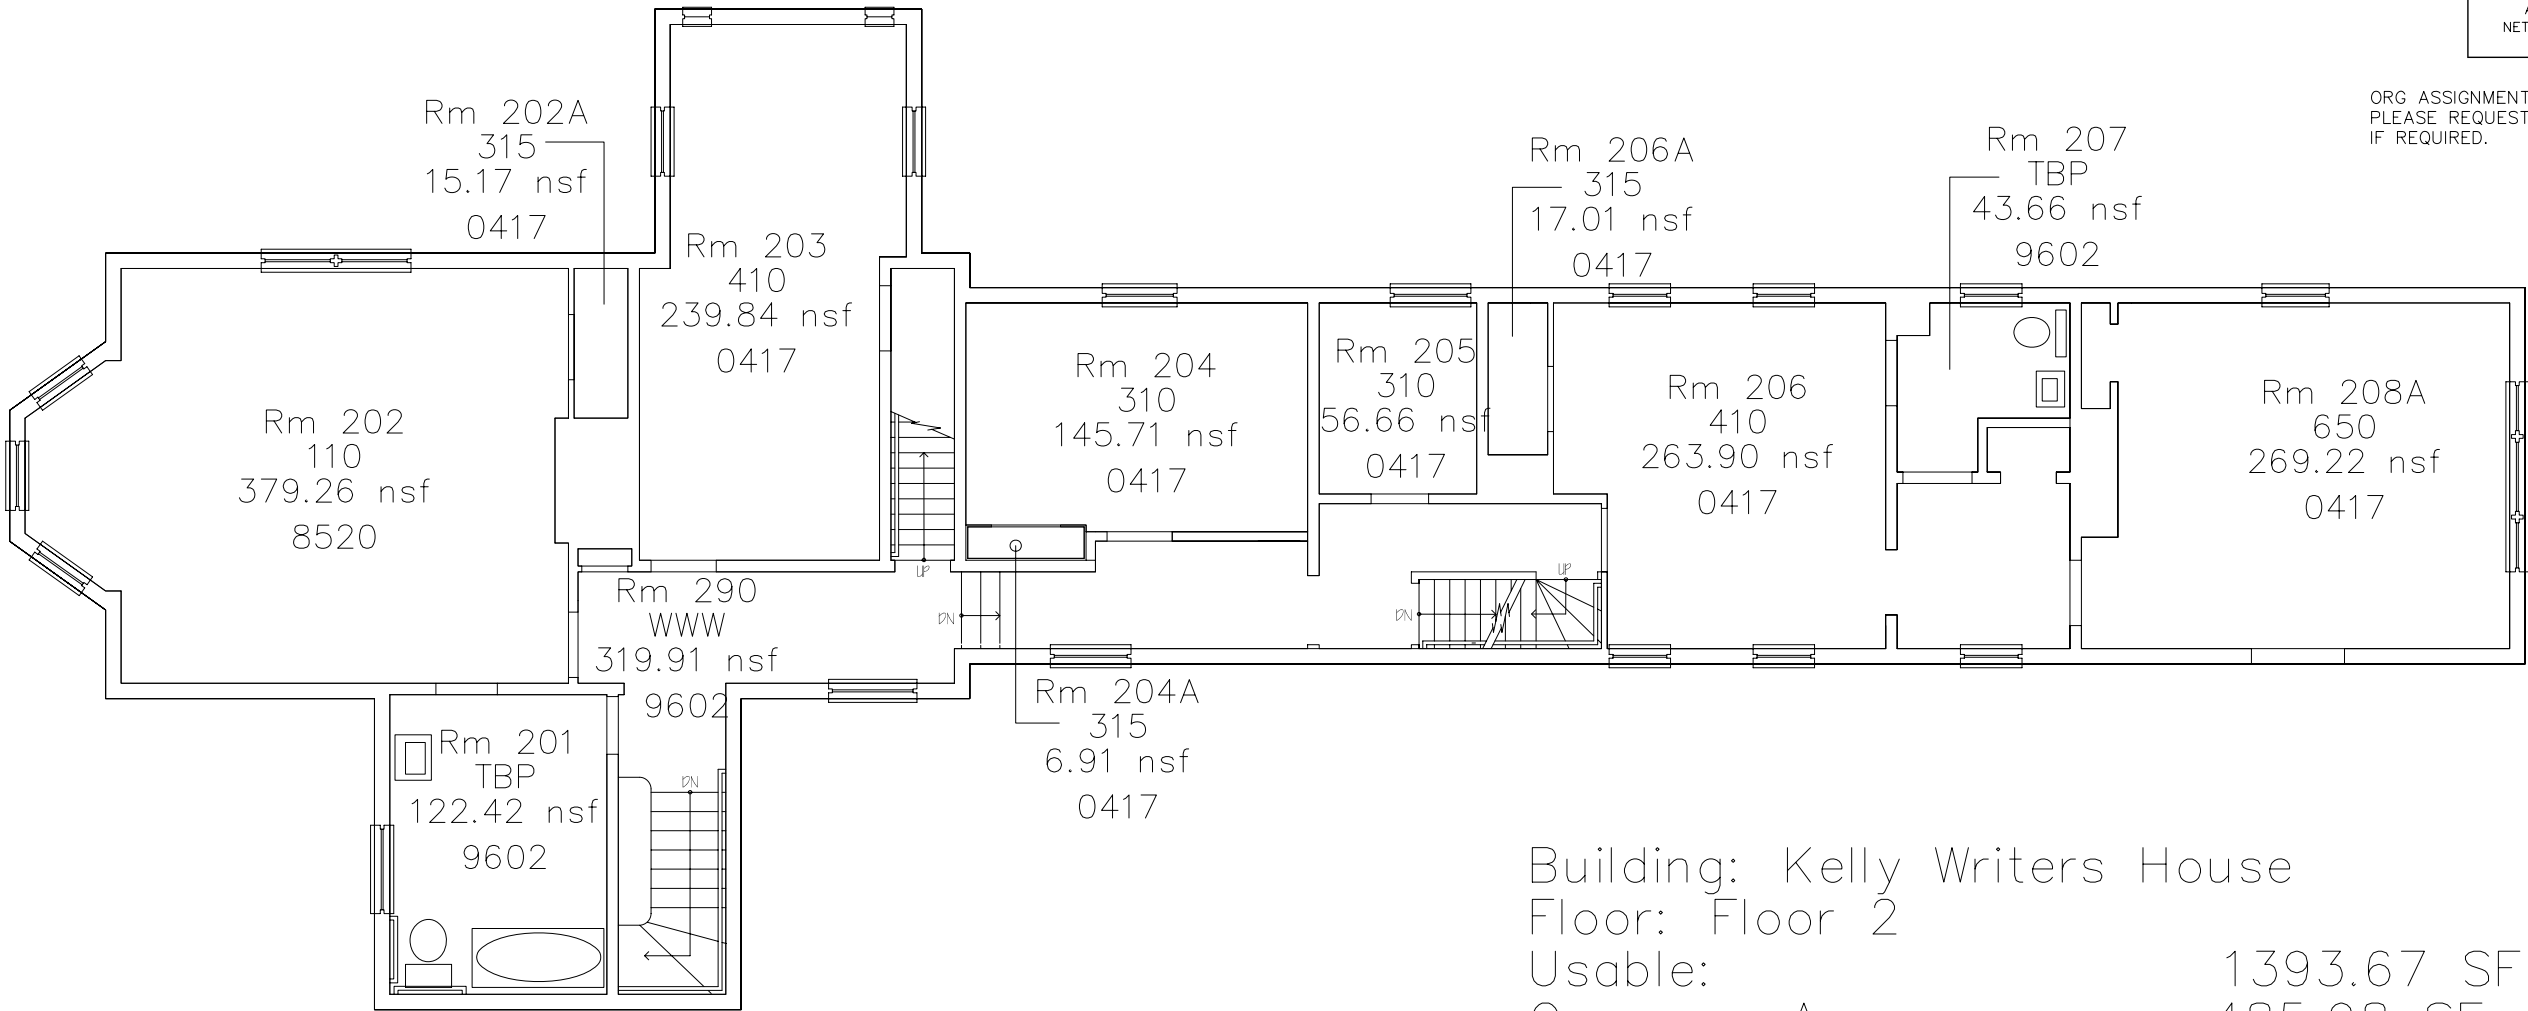

Building: Kelly Writers House
Floor: Floor 2
Usable: 1393.67 SF
Common Area: 485.98 SF
Walls/Shafts/Core VP: 321.40 SF
Floor Gross: 2201.06 SF
Construction Gross: 2201.06 SF

DATE	BY	REVISION
4-20-94	KDG	1
5-30-96	KGE	2
6-15-99	TRS	3
5-24-04	CLS	4

DRAWING NAME:
55Fir2.dwg

DISK TYPE:
CD/ZIP/3.5"

FOR PLANNING USE ONLY.
DIMENSIONS MAY VARY
FROM FIELD CONDITIONS.

DIVISION OF
FACILITIES AND
REAL ESTATE
SERVICES

3101 WALNUT ST.
PHILADELPHIA, PA.
19104-6288

PHONE: 215-896-5700

UNIVERSITY OF
PENNSYLVANIA



Kelly Writers House
Second Floor

DRAWN BY:
KDG
DATE:
4-20-94

SCALE: As Noted
0' 2' 4'

REVISIONS MADE:
Date: By:
4-19-95 KDG
5-30-96 KGE
6-15-99 TRS
5-24-04 CLS

REVISION APPROVED:

SHEET NUMBER:

A-3