


KEY PLAN

THESE MATERIALS ARE SUPPLIED BY THE UNIVERSITY OF PENNSYLVANIA DIVISION OF FACILITIES & REAL ESTATE SERVICES AS A STARTING POINT FOR MEASUREMENT AND VERIFICATION OF THE DATA PRESENTED. THE UNIVERSITY OF PENNSYLVANIA MAKES NO REPRESENTATIONS OR WARRANTIES, WHETHER EXPRESS OR IMPLIED AS TO THE ACCURACY OF INFORMATION THAT HAS BEEN SUPPLIED, WHETHER BY CAD FILES OR OTHERWISE. IT IS THE CONTRACTOR'S, ARCHITECT'S AND/OR ENGINEER'S RESPONSIBILITY TO VERIFY THE ACCURACY AND COMPLETENESS OF ALL SUPPLIED INFORMATION.

LEGEND – ROOM TAGS

ROOM NUMBER
ARCH USE CODE
NET SQUARE FOOTAGE
ORG CODE

ORG ASSIGNMENTS MAY NOT BE CURRENT.
PLEASE REQUEST UPDATED ROOM TAGS
IF REQUIRED.

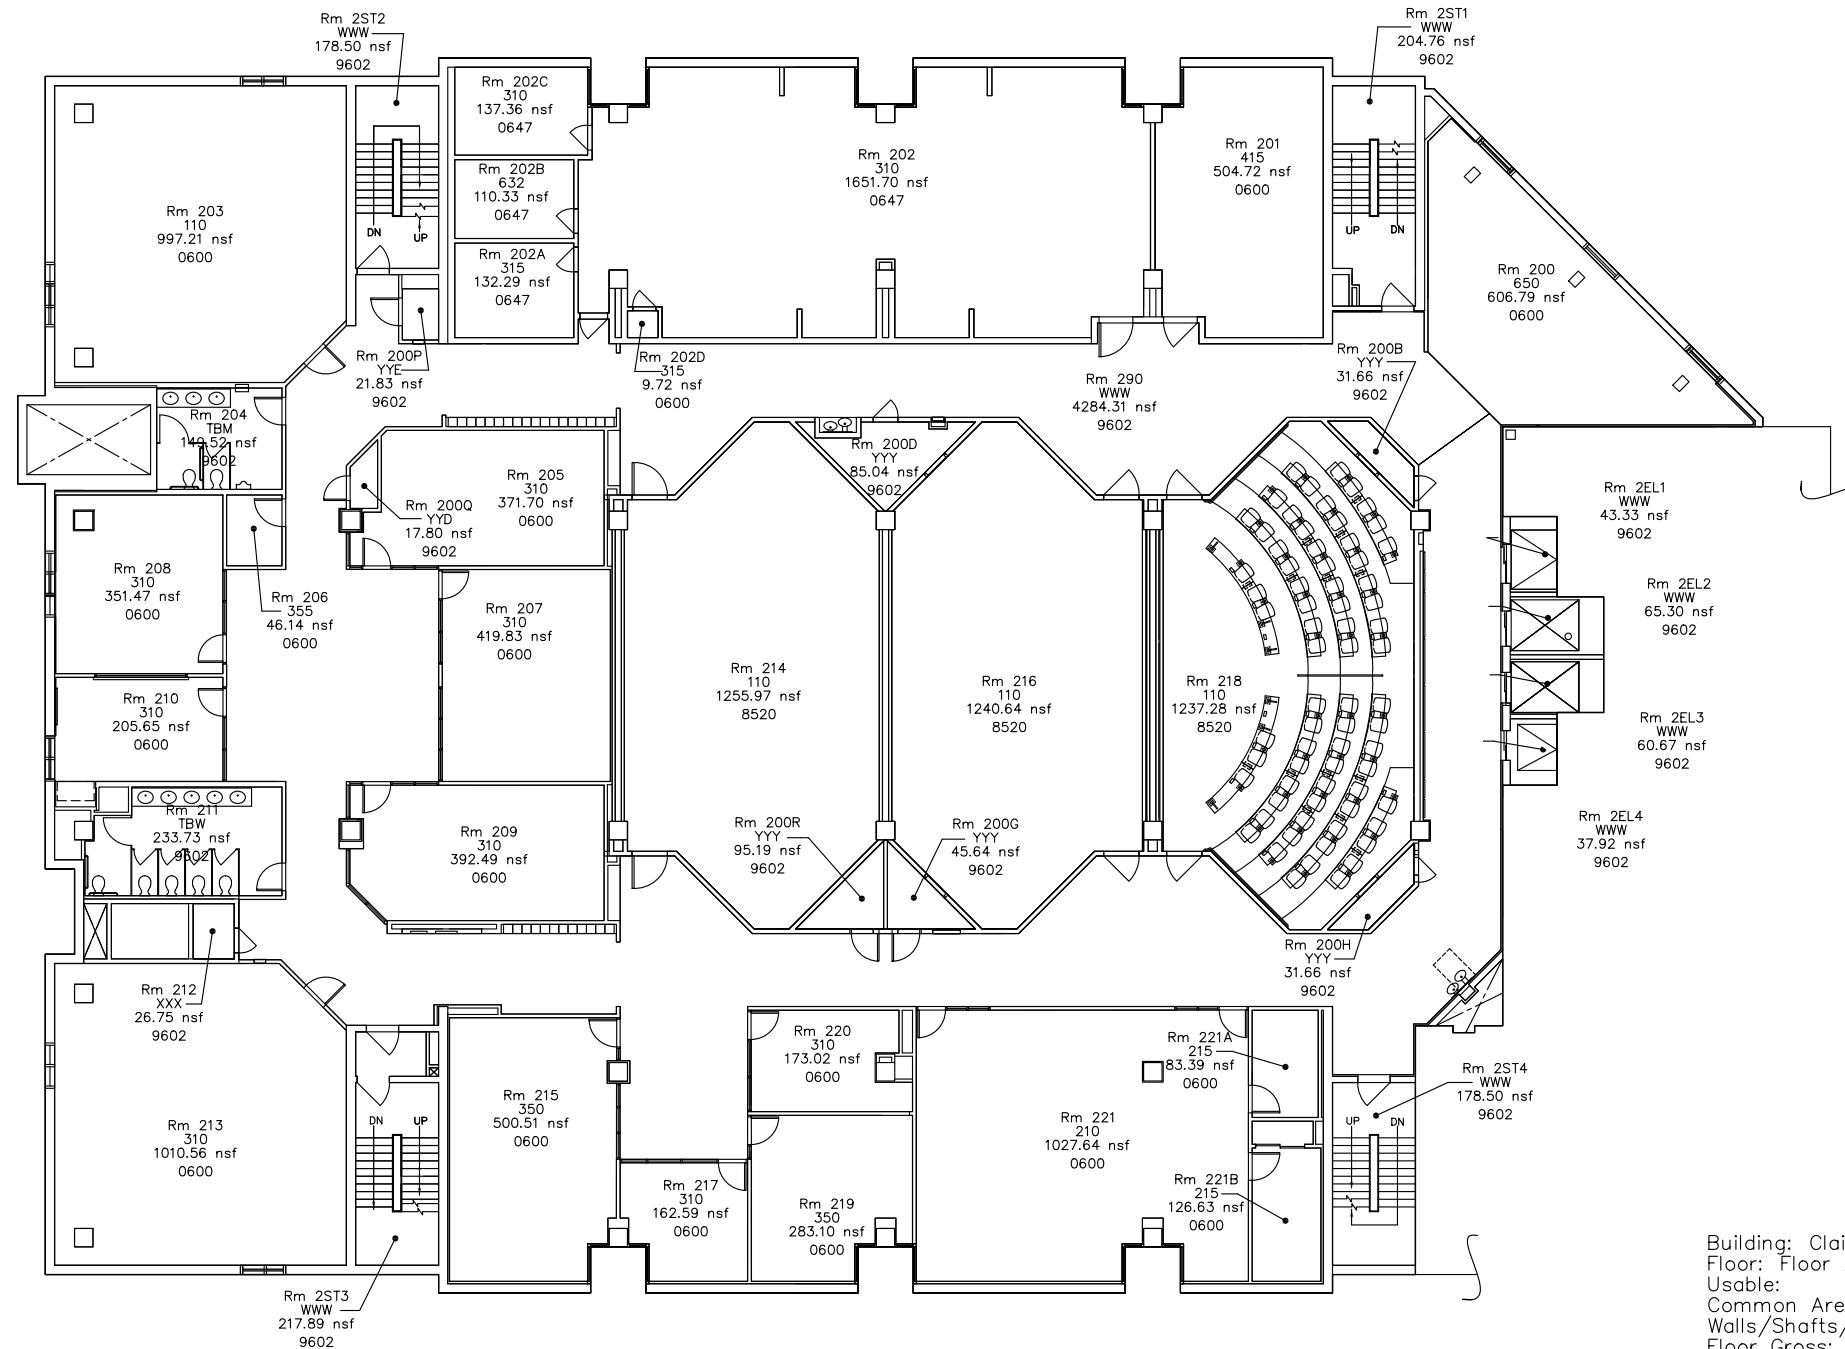

Building: Claire M. Fagin Hall
Floor: Floor 2
Usable: 13038.73 SF
Common Area: 6009.99 SF
Walls/Shafts/Core VP: 2084.50 SF
Floor Gross: 21133.22 SF
Construction Gross: 21133.22 SF