


Building: Music Building
Floor: Floor 2
Usable: 3062.27 SF
Common Area: 2050.75 SF
Walls/Shafts/Core VP: 1540.91 SF
Floor Gross: 6653.93 SF
Construction Gross: 6720.75 SF

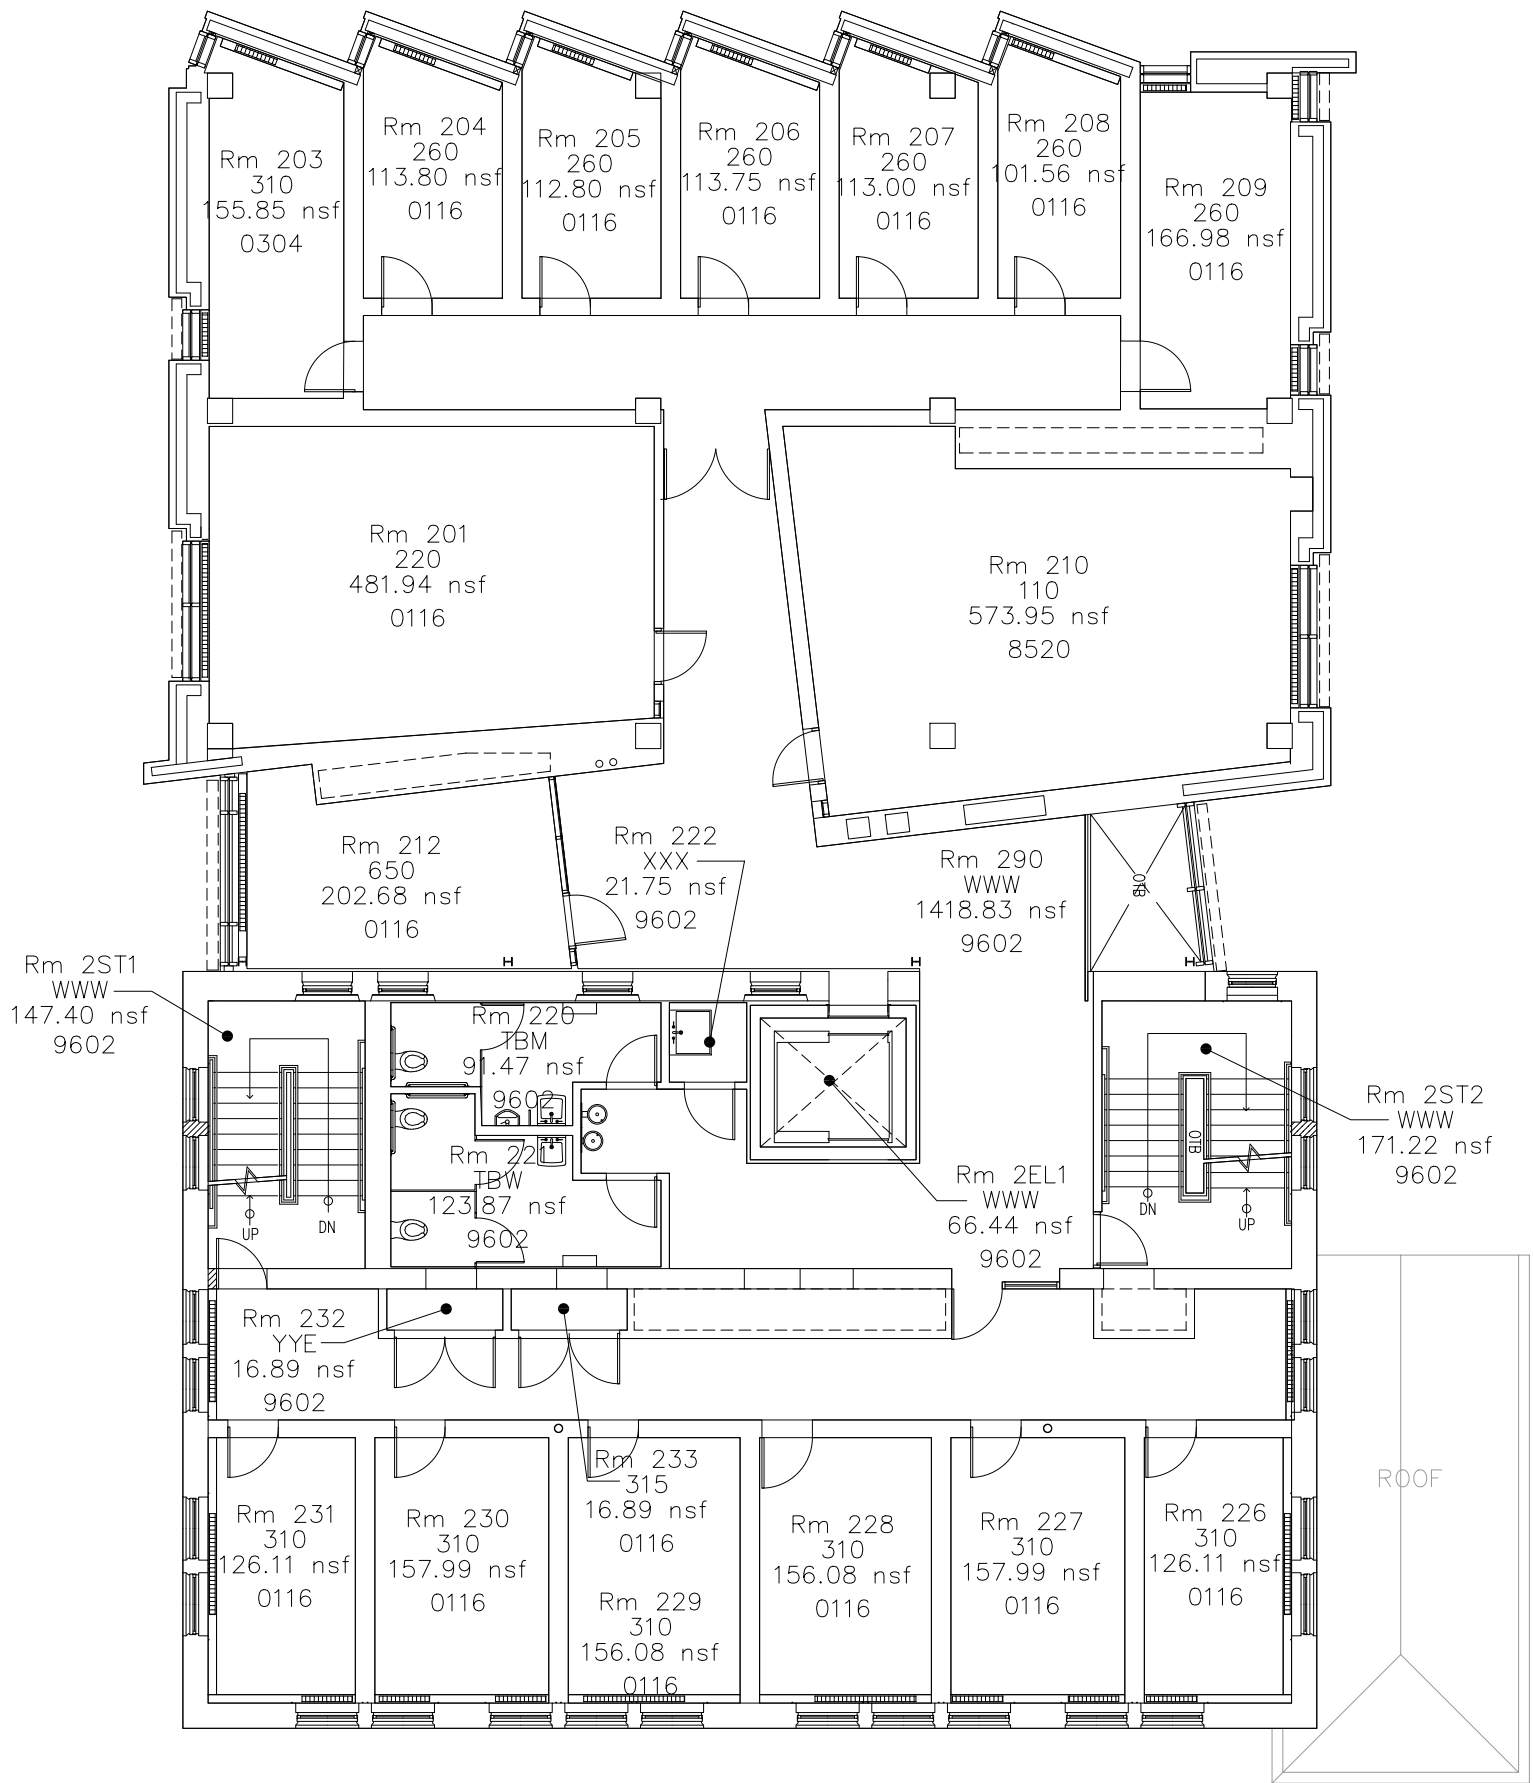

THESE MATERIALS ARE SUPPLIED BY THE UNIVERSITY OF PENNSYLVANIA DIVISION OF FACILITIES & REAL ESTATE SERVICES AS A STARTING POINT FOR MEASUREMENT AND VERIFICATION OF THE DATA PRESENTED. THE UNIVERSITY OF PENNSYLVANIA MAKES NO REPRESENTATIONS OR WARRANTIES, WHETHER EXPRESS OR IMPLIED AS TO THE ACCURACY OF INFORMATION THAT HAS BEEN SUPPLIED, WHETHER BY CAD FILES OR OTHERWISE. IT IS THE CONTRACTOR'S, ARCHITECT'S AND/OR ENGINEER'S RESPONSIBILITY TO VERIFY THE ACCURACY AND COMPLETENESS OF ALL SUPPLIED INFORMATION.

LEGEND - ROOM TAGS			
ROOM NUMBER	ARCH USE CODE	NET SQUARE FOOTAGE	ORG CODE

ORG ASSIGNMENTS MAY NOT BE CURRENT. PLEASE REQUEST UPDATED ROOM TAGS IF REQUIRED.

DATE: 06-27-95

DRAWING NAME: 365FLR2.DWG

DISK TYPE: CD/ZIP/3.5"

FOR PLANNING USE ONLY. DIMENSIONS MAY VARY FROM FIELD CONDITIONS.

DIVISION OF FACILITIES AND REAL ESTATE SERVICES

3101 WALNUT ST. PHILADELPHIA, PA. 19104-6288

PHONE: 215-895-5700

UNIVERSITY OF PENNSYLVANIA



MUSIC BUILDING
SECOND FLOOR



DRAWN BY: P & CO. Inc.

DATE: 06-27-95

SCALE: As Noted

0' 2' 4' 6'

REVISIONS MADE:

Date:	By:
04/14/04	CLS
07/21/08	CLS
02/05/10	CLS

REVISION APPROVED:

SHEET NUMBER: A-3