


Building: Claudia Cohen Hall  
Floor: Floor 4  
Usable: 9127.75 SF  
Common Area: 2781.90 SF  
Walls/Shafts/Core VP: 3046.61 SF  
Floor Gross: 14956.26 SF  
Construction Gross: 15186.58 SF

THESE MATERIALS ARE SUPPLIED BY THE UNIVERSITY OF PENNSYLVANIA DIVISION OF FACILITIES & REAL ESTATE SERVICES AS A STARTING POINT FOR MEASUREMENT AND VERIFICATION OF THE DATA PRESENTED. THE UNIVERSITY OF PENNSYLVANIA MAKES NO REPRESENTATIONS OR WARRANTIES, WHETHER EXPRESS OR IMPLIED AS TO THE ACCURACY OF INFORMATION THAT HAS BEEN SUPPLIED, WHETHER BY CAD FILES OR OTHERWISE. IT IS THE CONTRACTOR'S, ARCHITECT'S AND/OR ENGINEER'S RESPONSIBILITY TO VERIFY THE ACCURACY AND COMPLETENESS OF ALL SUPPLIED INFORMATION.

LEGEND - ROOM TAGS

ROOM NUMBER  
ARCH USE CODE  
NET SQUARE FOOTAGE  
ORG CODE

ORG ASSIGNMENTS MAY NOT BE CURRENT. PLEASE REQUEST UPDATED ROOM TAGS IF REQUIRED.

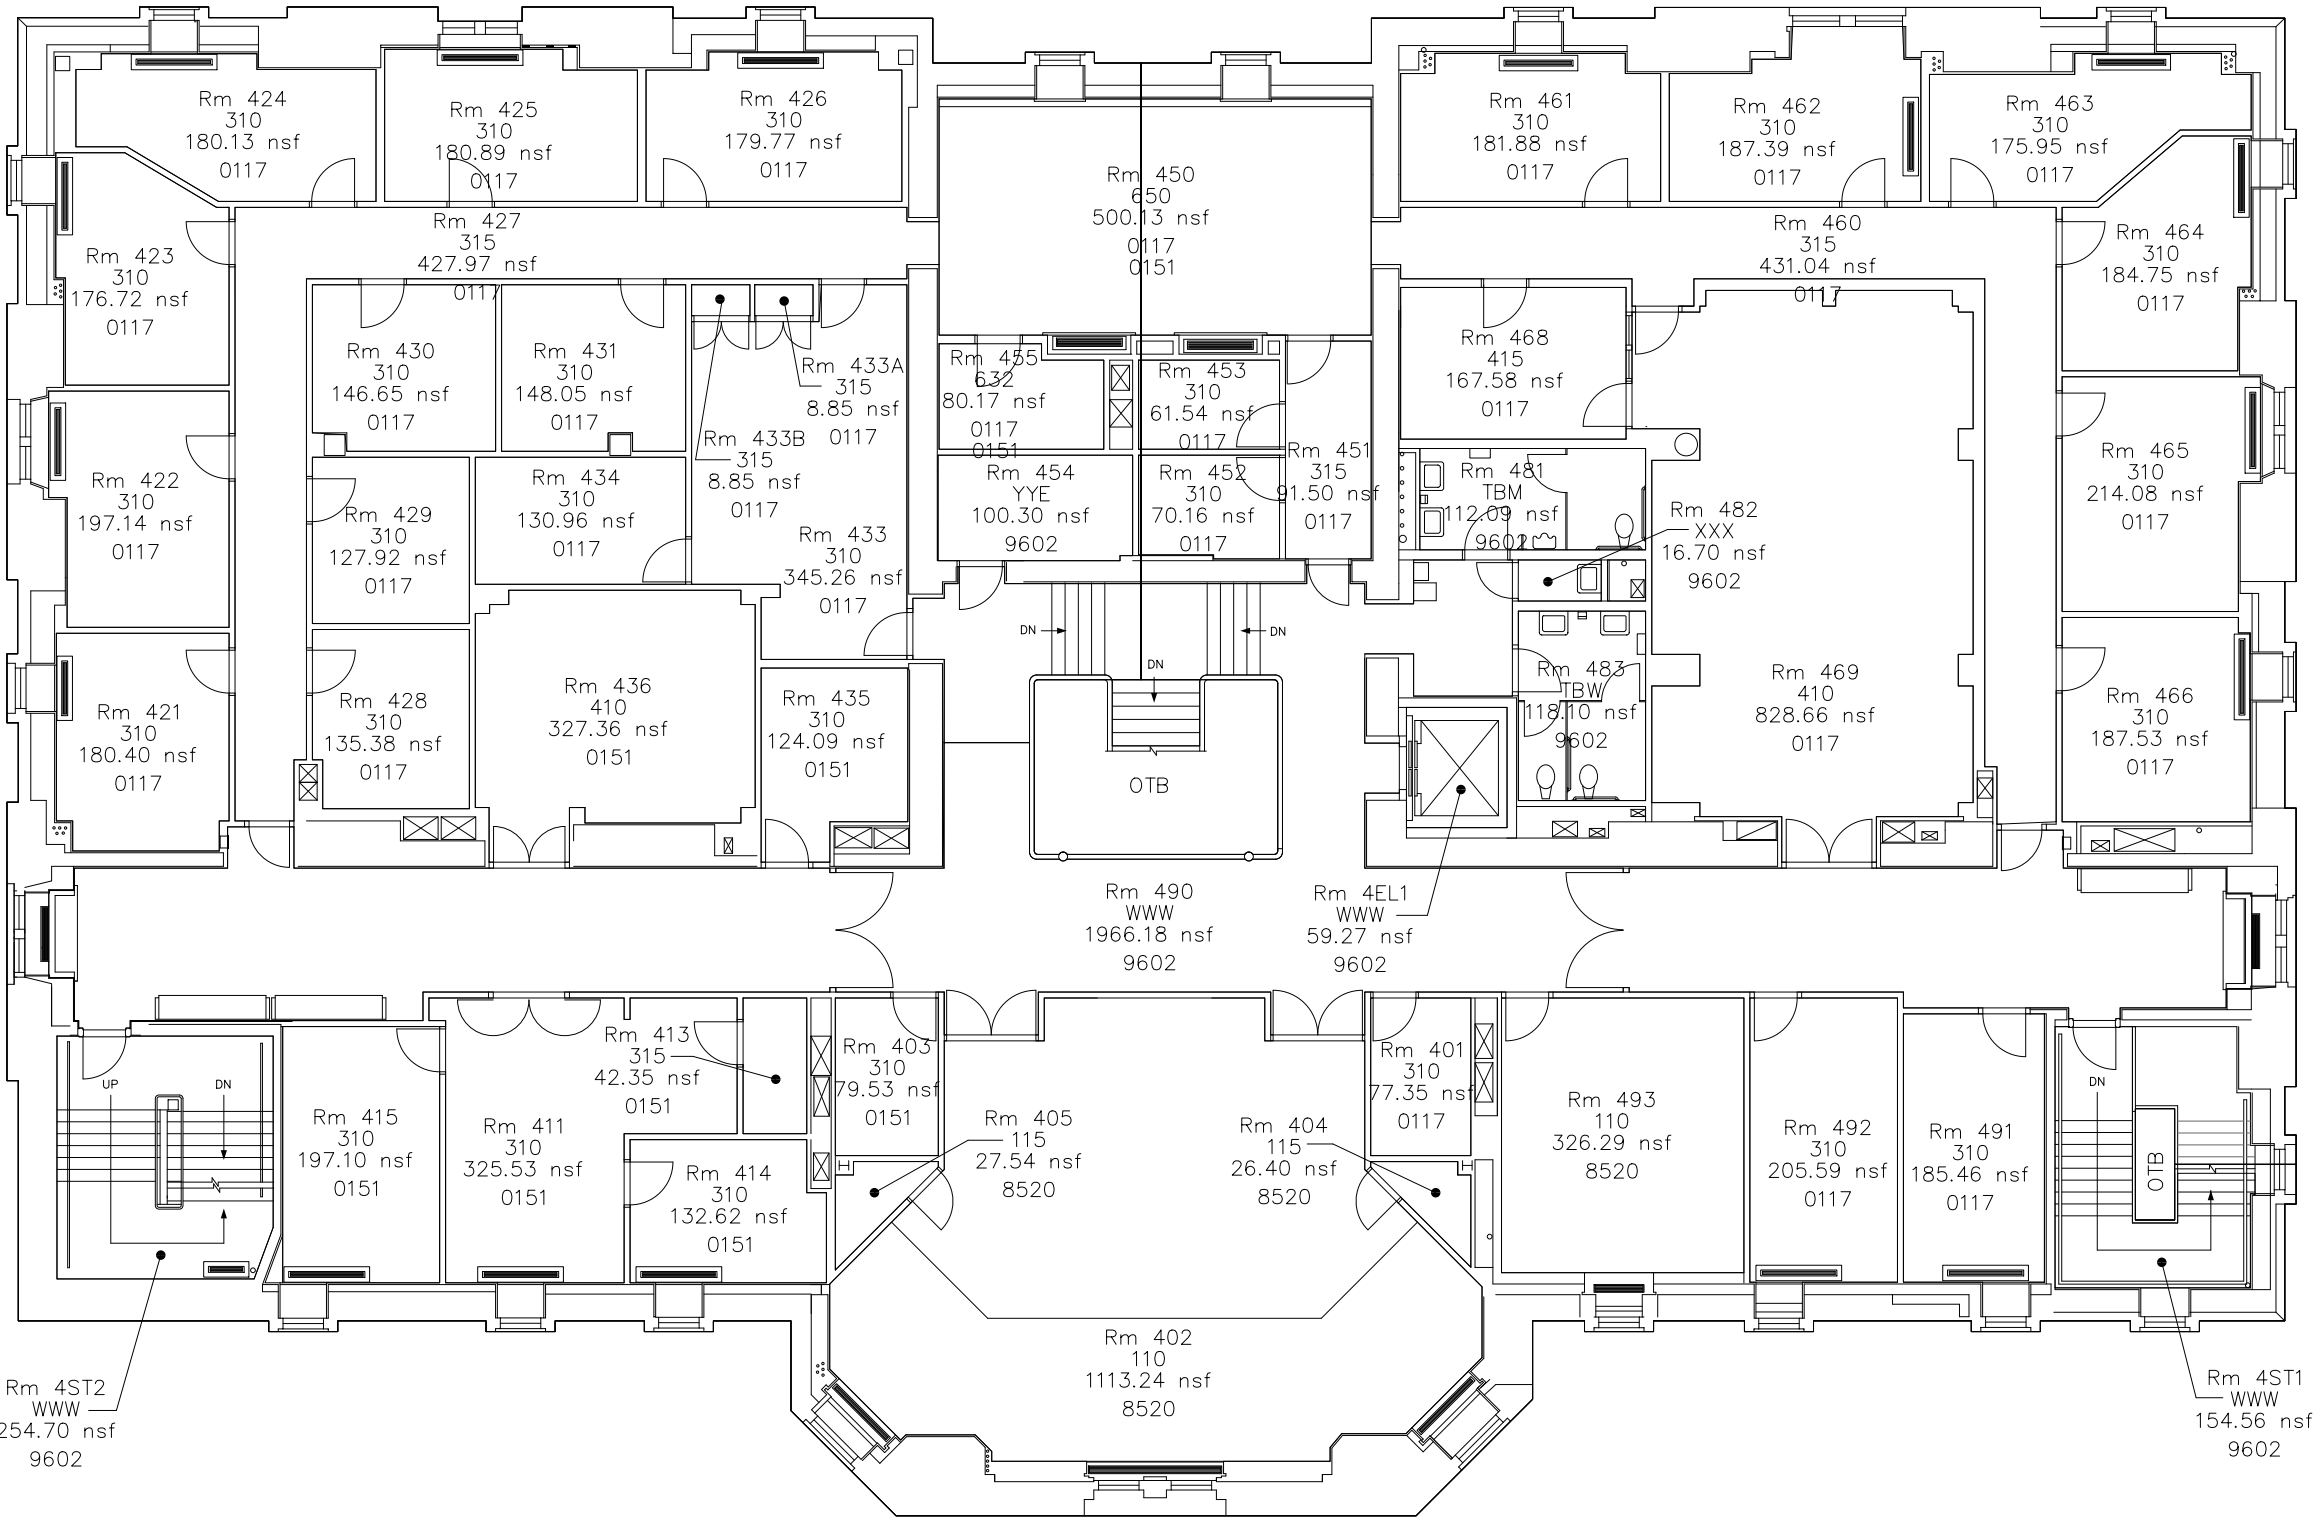

DATE:	8/4/98
BY:	RV
DATE:	8/22/02
BY:	CLS
DATE:	05/05/10
BY:	CLS

DRAWING NAME:  
310FLR4.DWG

DISK TYPE:  
CD/ZIP/3.5"

FOR PLANNING USE ONLY.  
DIMENSIONS MAY VARY  
FROM FIELD CONDITIONS.

DIVISION OF  
FACILITIES AND  
REAL ESTATE  
SERVICES

3101 WALNUT ST.  
PHILADELPHIA, PA.  
19104-6288  
PHONE: 215-895-5700

UNIVERSITY OF  
PENNSYLVANIA



Claudia Cohen Hall  
Fourth Floor

SCALE: As Noted  
0' 4' 8'  
2' 4' 6'

REVISIONS MADE:  
Date: 10/17/01 By: RV  
8/22/02 CLS  
05/05/10 CLS

REVISION APPROVED:

SHEET NUMBER:

A-6