


ORG ASSIGNMENTS MAY NOT BE CURRENT.  
PLEASE REQUEST UPDATED ROOM TAGS  
IF REQUIRED.

THESE MATERIALS ARE SUPPLIED BY  
THE UNIVERSITY OF PENNSYLVANIA  
DIVISION OF FACILITIES & REAL ESTATE  
SERVICES AS A STARTING POINT  
FOR MEASUREMENT AND VERIFICATION  
OF THE DATA PRESENTED. THE  
UNIVERSITY OF PENNSYLVANIA MAKES  
NO REPRESENTATIONS OR WARRANTIES,  
WHETHER EXPRESS OR IMPLIED AS TO  
THE ACCURACY OF INFORMATION THAT  
HAS BEEN SUPPLIED, WHETHER BY CAD  
FILES OR OTHERWISE. IT IS THE  
CONTRACTOR'S, ARCHITECT'S AND/OR  
ENGINEER'S RESPONSIBILITY TO VERIFY  
THE ACCURACY AND COMPLETENESS  
OF ALL SUPPLIED INFORMATION.

LEGEND – ROOM TAGS

ROOM NUMBER  
ARCH USE CODE  
NET SQUARE FOOTAGE  
ORG CODE

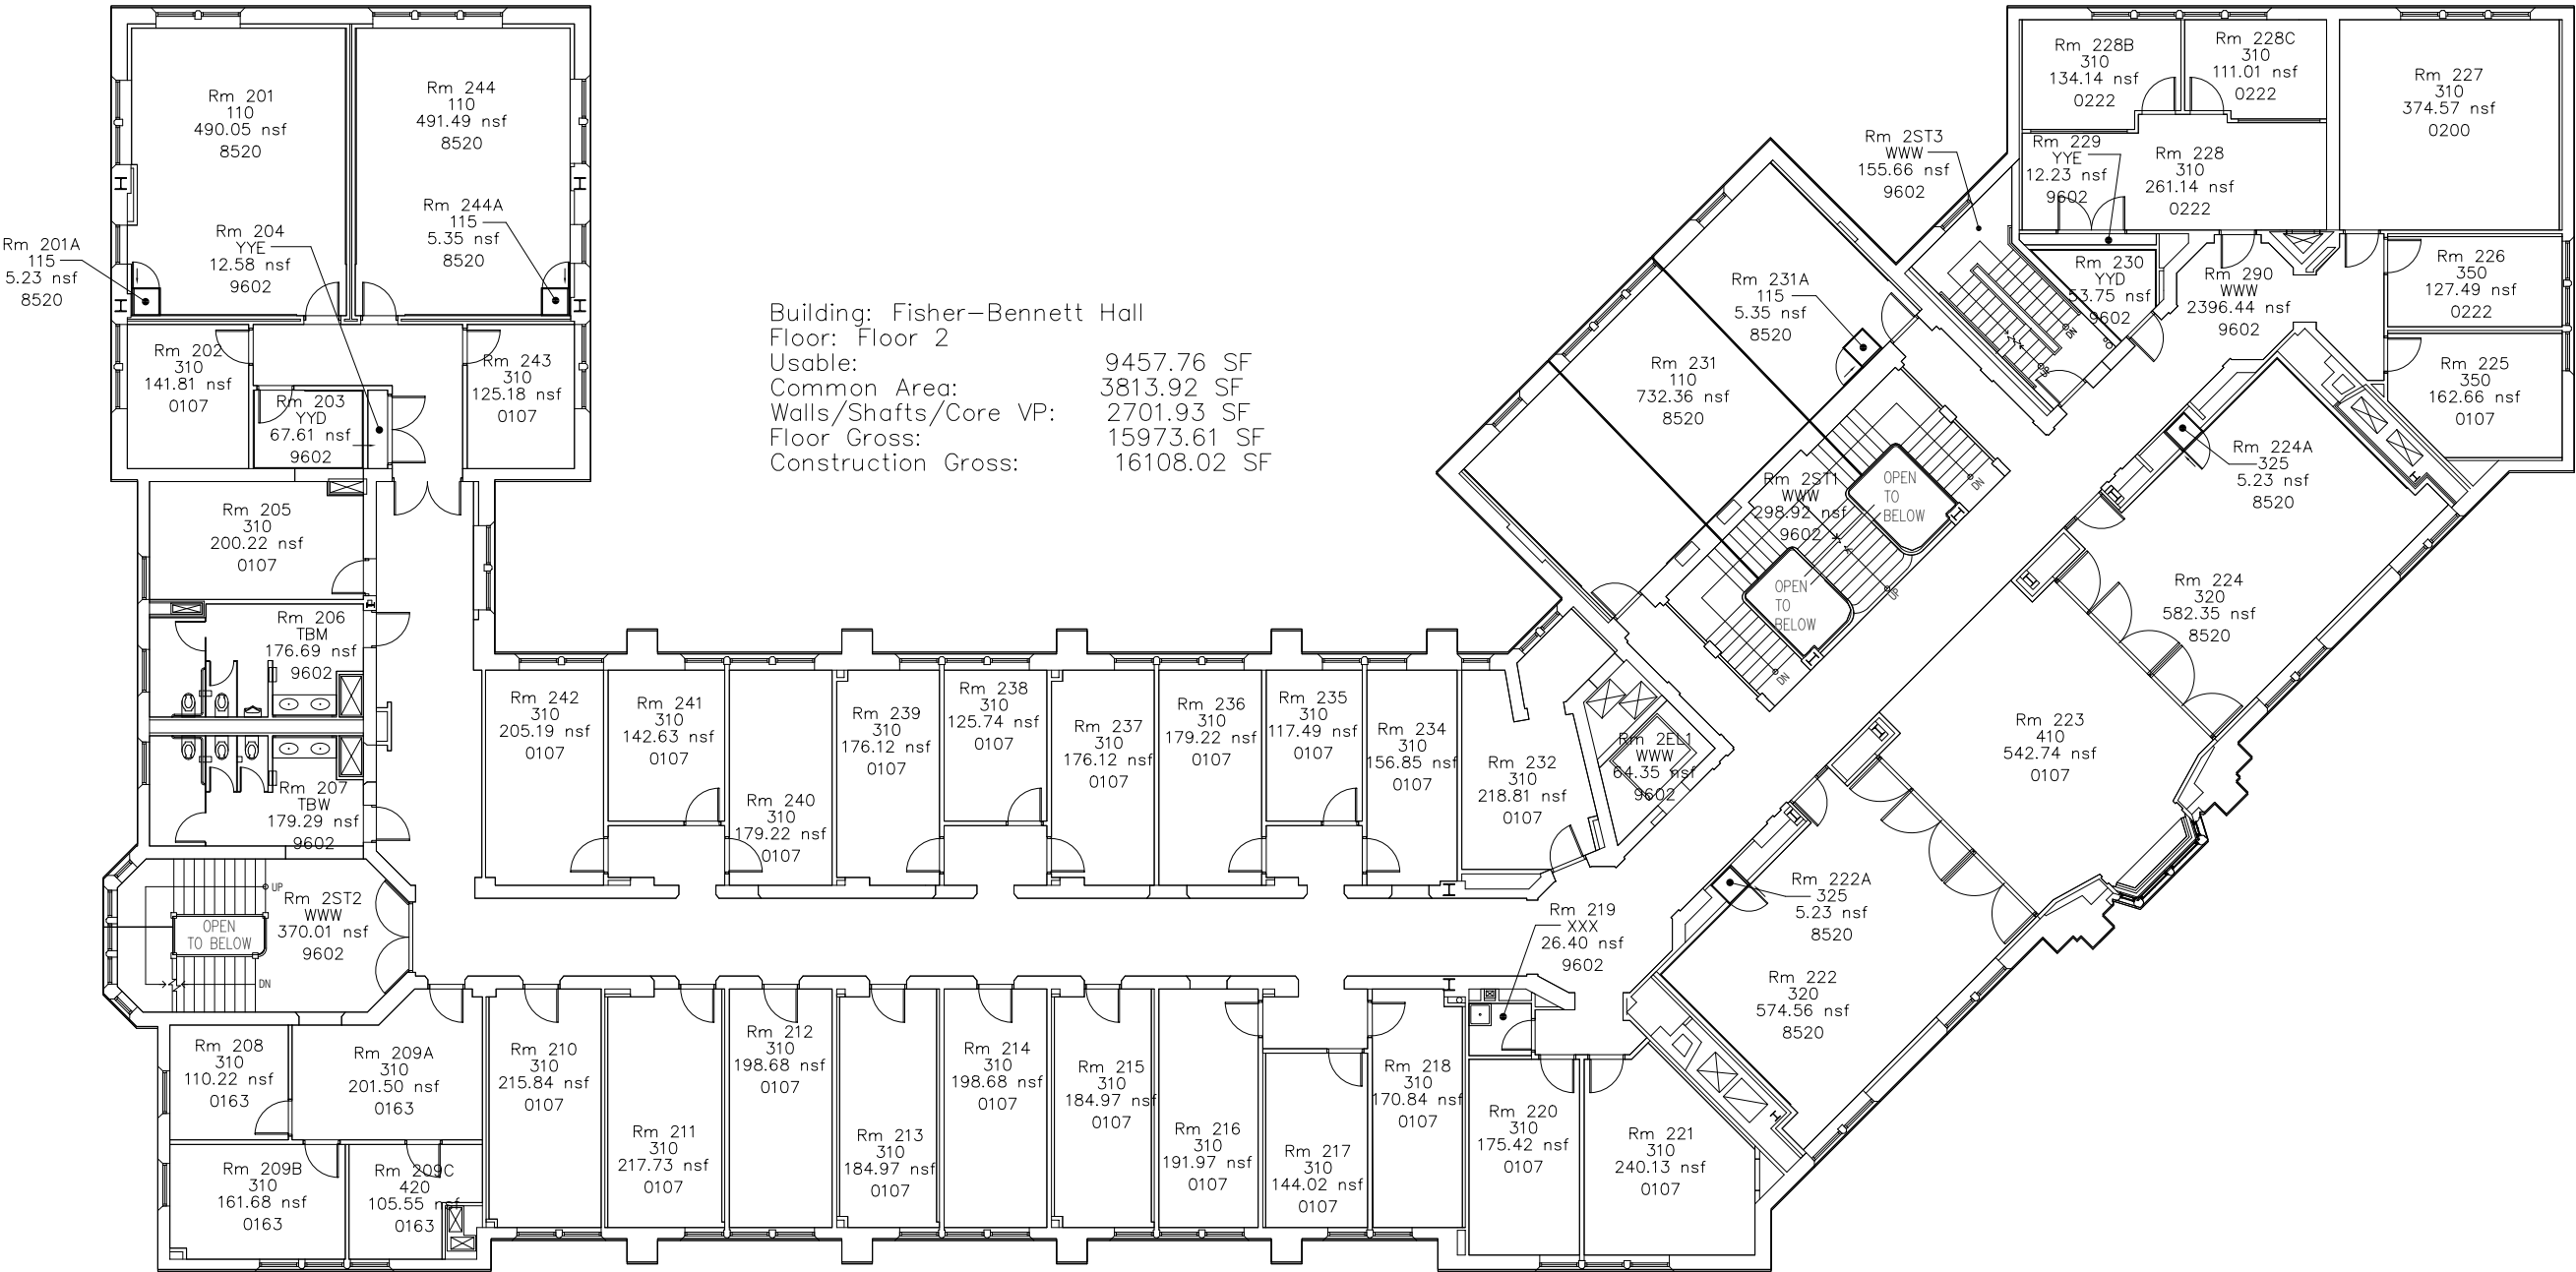

Building: Fisher-Bennett Hall  
Floor: Floor 2  
Usable: 9457.76 SF  
Common Area: 3813.92 SF  
Walls/Shafts/Core VP: 2701.93 SF  
Floor Gross: 15973.61 SF  
Construction Gross: 16108.02 SF

DATE	8/23/05
BY	CLS
CHECKED	CLS
APPROVED	CLS
REVISIONS	

DRAWING NAME:  
25Ftr2dwg

DISK TYPE:  
CD/ZIP/3.5"

FOR PLANNING USE ONLY.  
DIMENSIONS MAY VARY  
FROM FIELD CONDITIONS.

DIVISION OF  
FACILITIES AND  
REAL ESTATE  
SERVICES

3101 WALNUT ST.  
PHILADELPHIA, PA.  
19104-6339

PHONE: 215-898-5706

UNIVERSITY OF  
PENNSYLVANIA



Fisher-Bennett Hall  
Second Floor

NORTH  
DATE: 8/23/05

SCALE: As Noted  
0' 4' 8'  
2' 6'

REVISIONS MADE:

Date: 06.18.10 By: CLS  
8-1-11 DRY

REVISION APPROVED:

SHEET NUMBER:

A-3