


ORG ASSIGNMENTS MAY NOT BE CURRENT.
PLEASE REQUEST UPDATED ROOM TAGS
IF REQUIRED.

THESE MATERIALS ARE SUPPLIED BY
THE UNIVERSITY OF PENNSYLVANIA
DIVISION OF FACILITIES & REAL ESTATE
SERVICES AS A STARTING POINT
FOR MEASUREMENT AND VERIFICATION
OF THE DATA PRESENTED. THE
UNIVERSITY OF PENNSYLVANIA MAKES
NO REPRESENTATIONS OR WARRANTIES,
WHETHER EXPRESS OR IMPLIED AS TO
THE ACCURACY OF INFORMATION THAT
HAS BEEN SUPPLIED, WHETHER BY CAD
FILES OR OTHERWISE. IT IS THE
CONTRACTOR'S, ARCHITECT'S AND/OR
ENGINEER'S RESPONSIBILITY TO VERIFY
THE ACCURACY AND COMPLETENESS
OF ALL SUPPLIED INFORMATION.

LEGEND - ROOM TAGS

ROOM NUMBER
ARCH USE CODE
NET SQUARE FOOTAGE
ORG CODE

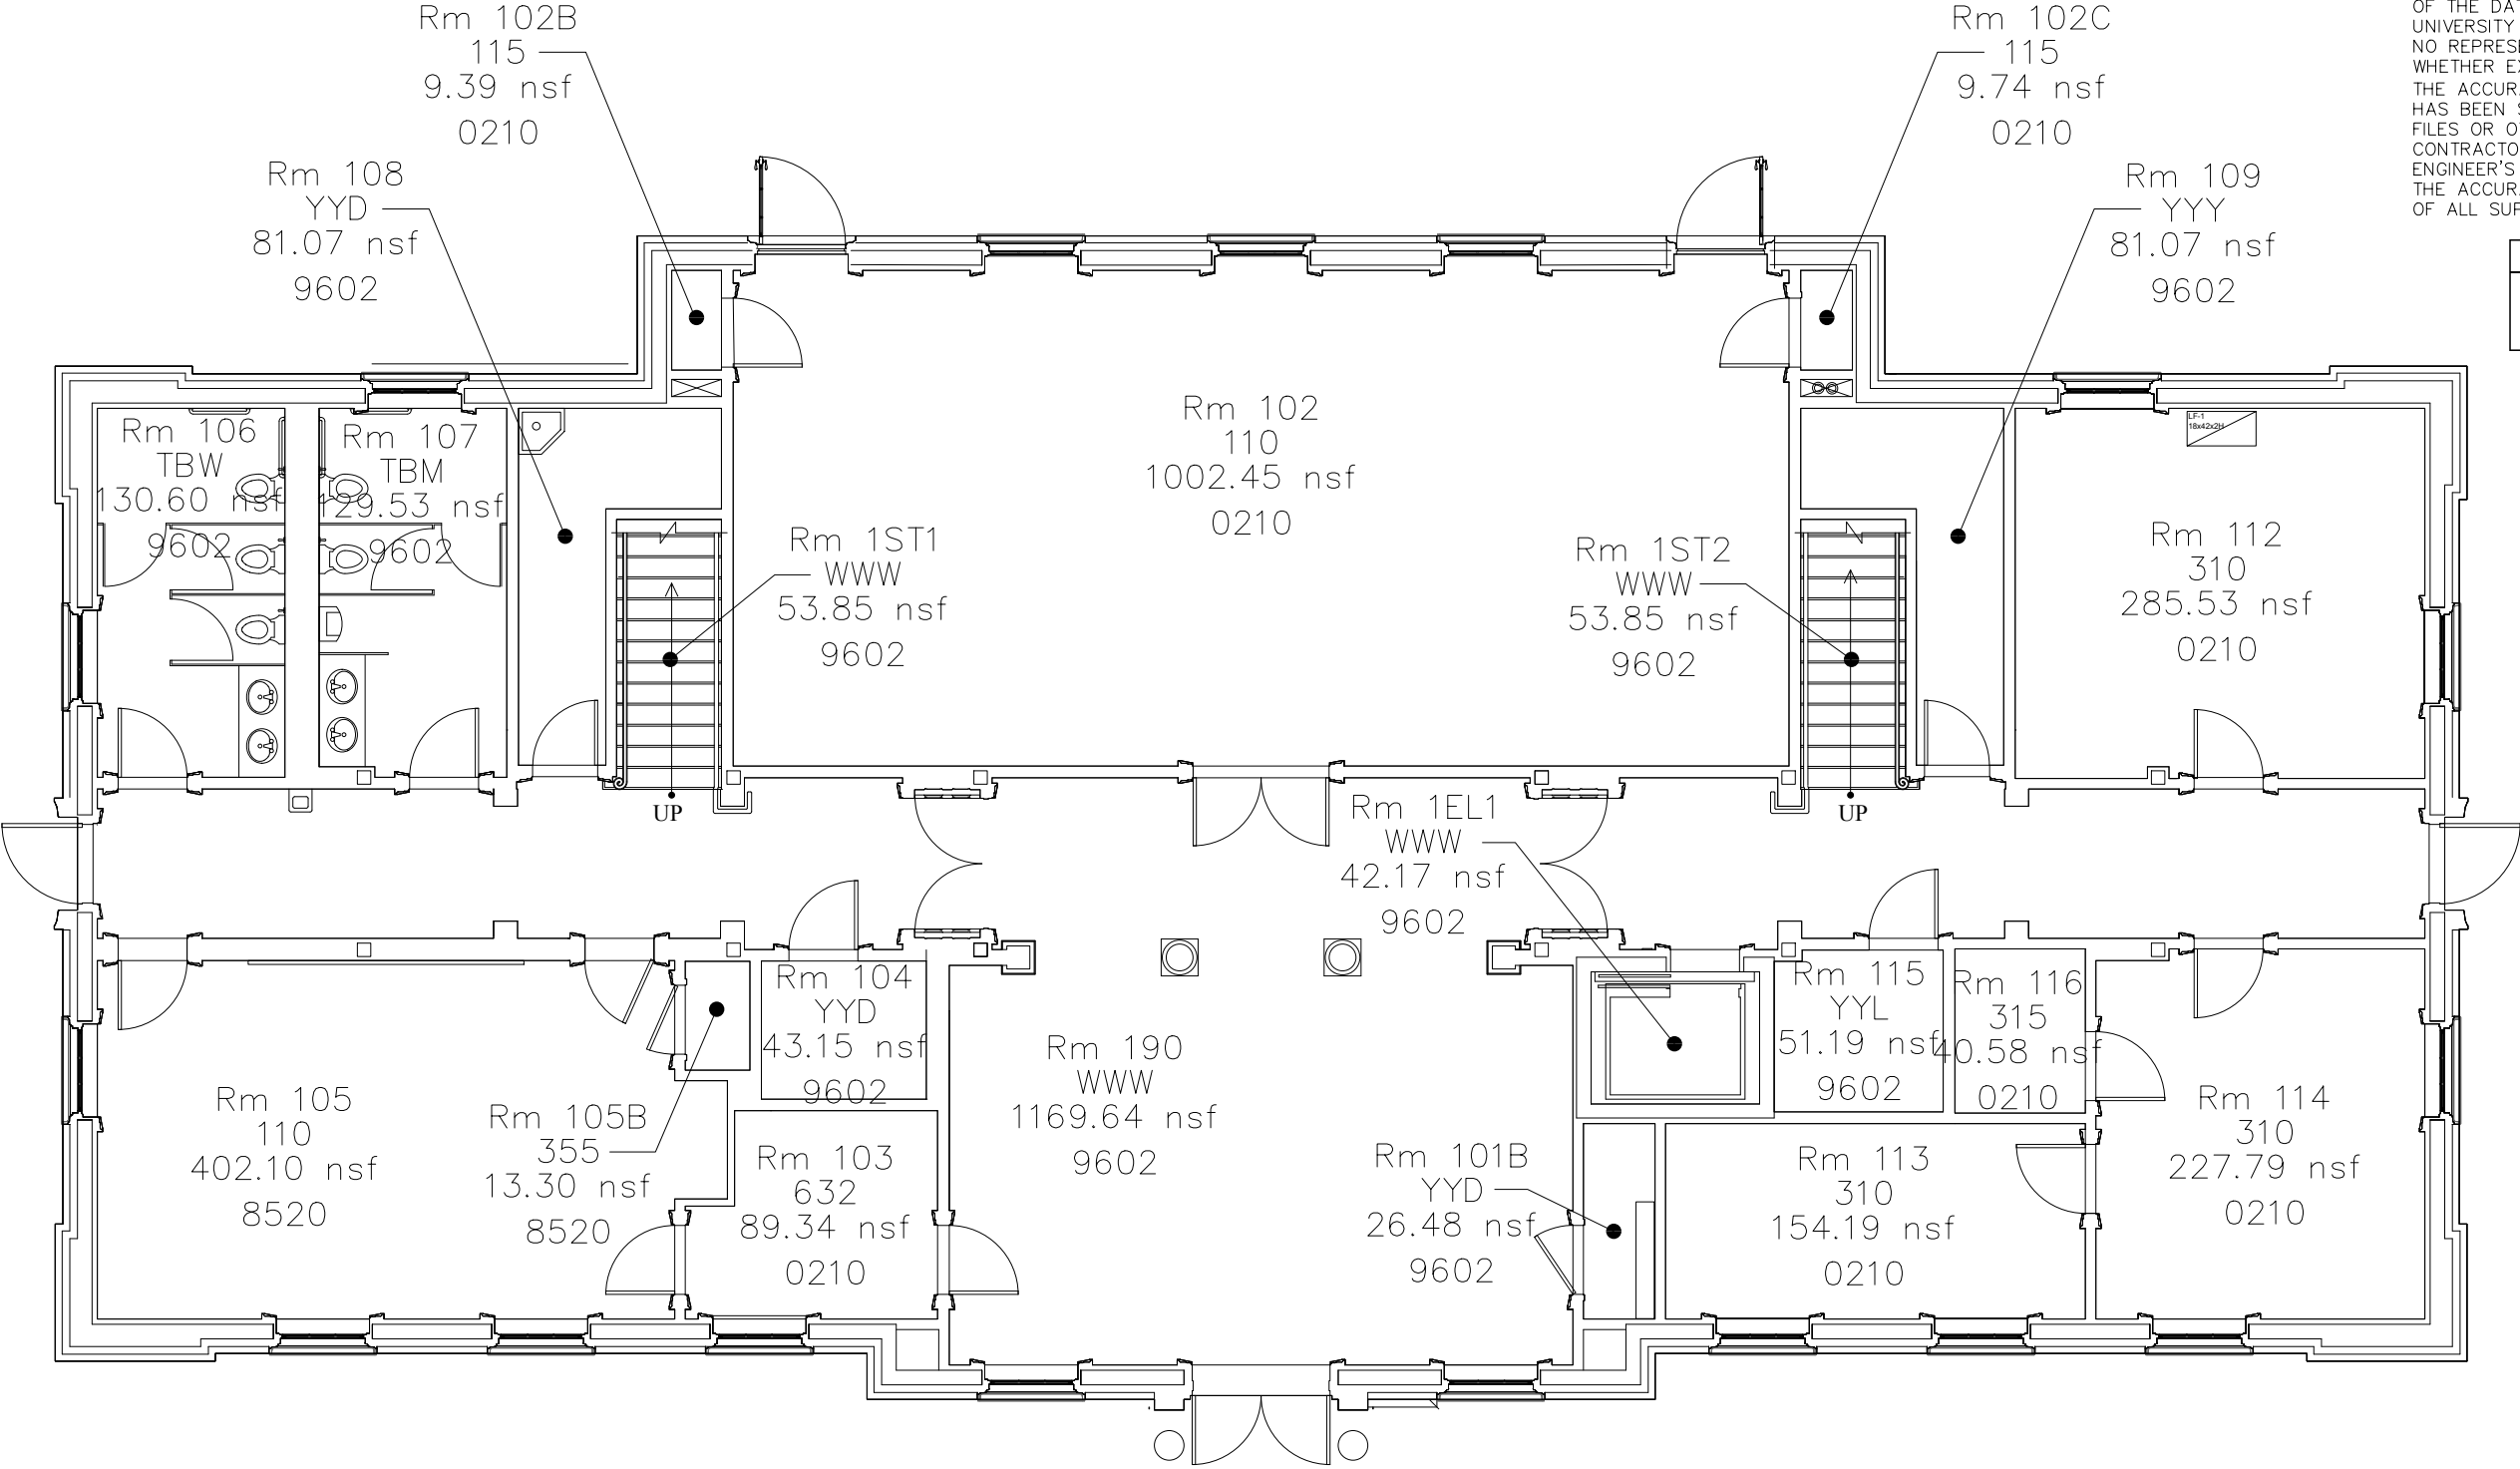

Building: McNeil Ctr for Early Amer Study
Floor: Floor 1

Usable: 2234.40 SF
Common Area: 1862.59 SF
Walls/Shafts/Core VP: 752.35 SF
Floor Gross: 4849.34 SF
Construction Gross: 4849.34 SF

DATE:	
BY:	
CHECKED:	
APPROVED:	

DRAWING NAME:
230F1r1.dwg

DISK TYPE:
CD/ZIP/3.5"

FOR PLANNING USE ONLY.
DIMENSIONS MAY VARY
FROM FIELD CONDITIONS.


DIVISION OF
FACILITIES AND
REAL ESTATE
SERVICES

3101 WALNUT ST.
PHILADELPHIA, PA.
19104-6288
PHONE: 215-895-5700

UNIVERSITY OF
PENNSYLVANIA



McNeil Center EAS
First Floor

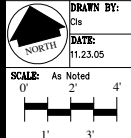

REVISIONS MADE:
Date: 03.22.11 By: Cjs

REVISION APPROVED:

SHEET NUMBER:

A-1