


THESE MATERIALS ARE SUPPLIED BY THE UNIVERSITY OF PENNSYLVANIA DIVISION OF FACILITIES & REAL ESTATE SERVICES AS A STARTING POINT FOR MEASUREMENT AND VERIFICATION OF THE DATA PRESENTED. THE UNIVERSITY OF PENNSYLVANIA MAKES NO REPRESENTATIONS OR WARRANTIES, WHETHER EXPRESS OR IMPLIED AS TO THE ACCURACY OF INFORMATION THAT HAS BEEN SUPPLIED, WHETHER BY CAD FILES OR OTHERWISE. IT IS THE CONTRACTOR'S, ARCHITECT'S AND/OR ENGINEER'S RESPONSIBILITY TO VERIFY THE ACCURACY AND COMPLETENESS OF ALL SUPPLIED INFORMATION.

ROOM NUMBER
ARCH USE CODE
NET SQUARE FOOTAGE
ORG CODE

UNIVERSITY OF
PENNSYLVANIA

Fisher-Bennett Hall
 Fourth Floor

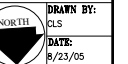

SALE: As Noted

0' 4' 8'

2' 6'


VISIONS MADE:

By:	
4-11	DRY

VISION APPROVED:

SHEET NUMBER:

A-5

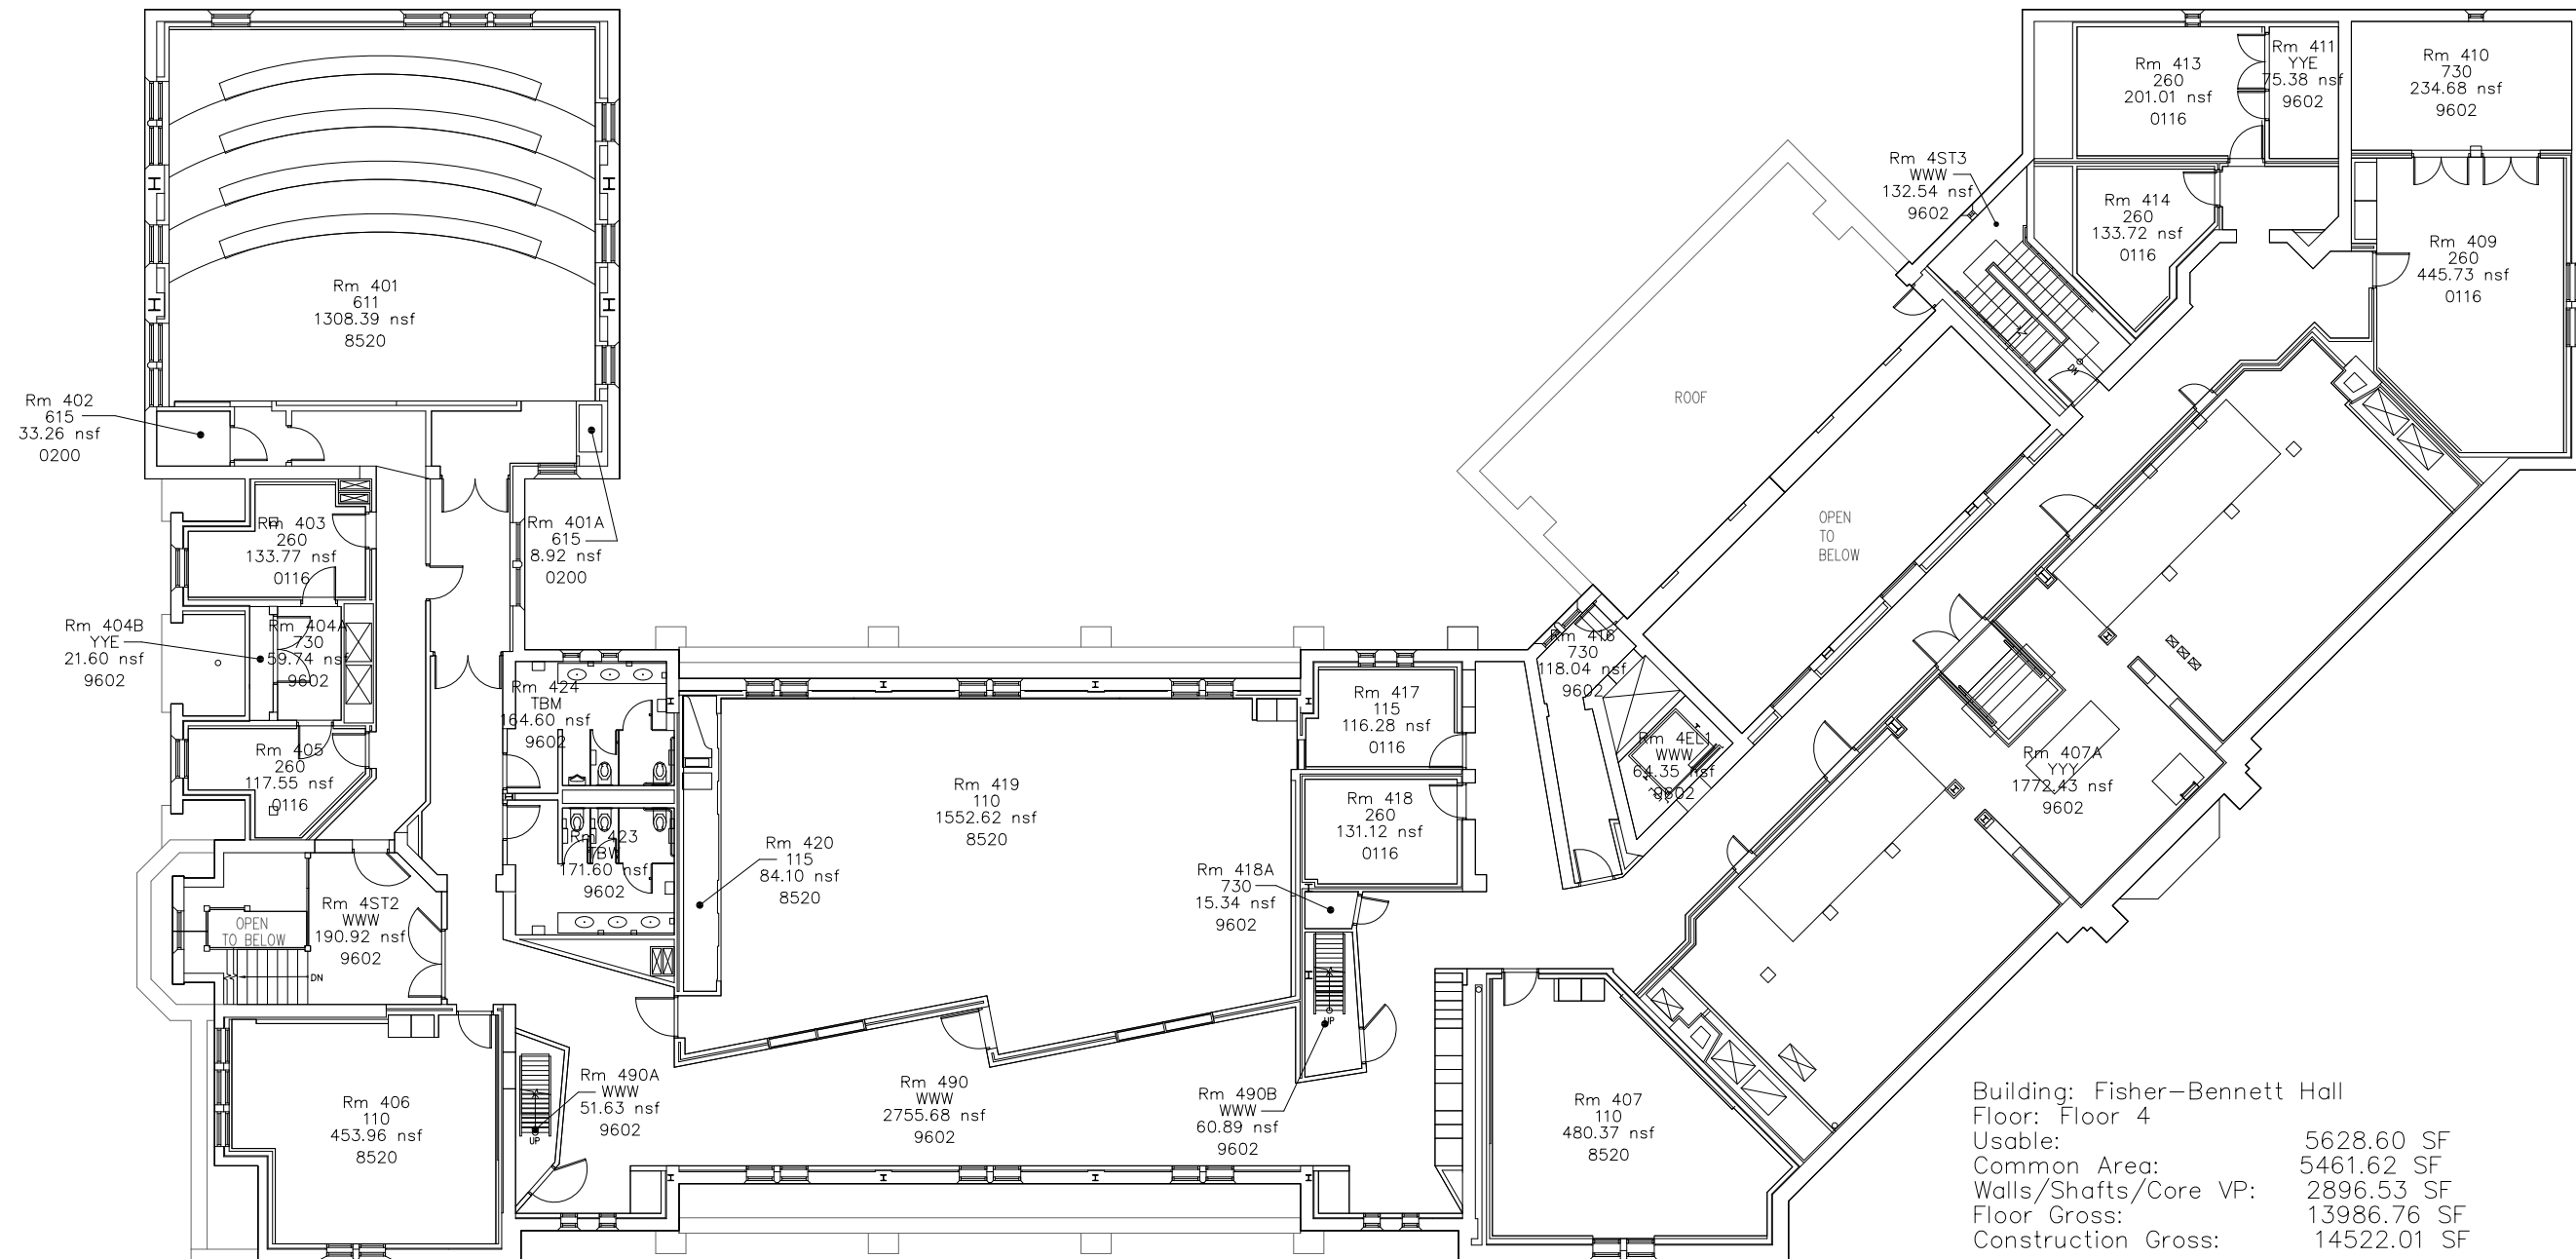

Building: Fisher—Bennett Hall
Floor: Floor 4
Usable: 5628.60 SF
Common Area: 5461.62 SF
Walls/Shafts/Core VP: 2896.53 SF
Floor Gross: 13986.76 SF
Construction Gross: 14522.01 SF