

THESE MATERIALS ARE SUPPLIED BY THE UNIVERSITY OF PENNSYLVANIA DIVISION OF FACILITIES & REAL ESTATE SERVICES AS A STARTING POINT FOR MEASUREMENT AND VERIFICATION OF THE DATA PRESENTED. THE UNIVERSITY OF PENNSYLVANIA MAKES NO REPRESENTATIONS OR WARRANTIES, WHETHER EXPRESS OR IMPLIED AS TO THE ACCURACY OF INFORMATION THAT HAS BEEN SUPPLIED, WHETHER BY CAD FILES OR OTHERWISE. IT IS THE CONTRACTOR'S, ARCHITECT'S AND/OR ENGINEER'S RESPONSIBILITY TO VERIFY THE ACCURACY AND COMPLETENESS OF ALL SUPPLIED INFORMATION.

LEGEND - ROOM TAGS			
ROOM NUMBER	ARCH USE CODE	NET SQUARE FOOTAGE	ORG CODE

ORG ASSIGNMENTS MAY NOT BE CURRENT. PLEASE REQUEST UPDATED ROOM TAGS IF REQUIRED.

DATE	BY	CHK	APP	DATE	BY	CHK	APP
02/01/95	HJA			02/01/95	MP		
04/13/05	CLS			04/13/05	CLS		
1-29-09	CLS			1-29-09	CLS		

DRAWING NAME:
415FirB.dwg

DISK TYPE:
CD/ZIP/3.5"

FOR PLANNING USE ONLY.
DIMENSIONS MAY VARY
FROM FIELD CONDITIONS.

DIVISION OF
FACILITIES AND
REAL ESTATE
SERVICES

3101 WALNUT ST.
PHILADELPHIA, PA.
19104-6288
PHONE: 215-895-5706

UNIVERSITY OF
PENNSYLVANIA



JAFFE HISTORY OF ART BLDG
BASEMENT

DRAWN BY:
HJA
DATE:
02/01/95


SCALE: As Noted
0' 2' 4'

REVISIONS MADE:	
Date:	By:
02/28/96	MP
04/13/05	CLS
1-29-09	CLS

REVISION APPROVED:

SHEET NUMBER:

A-4

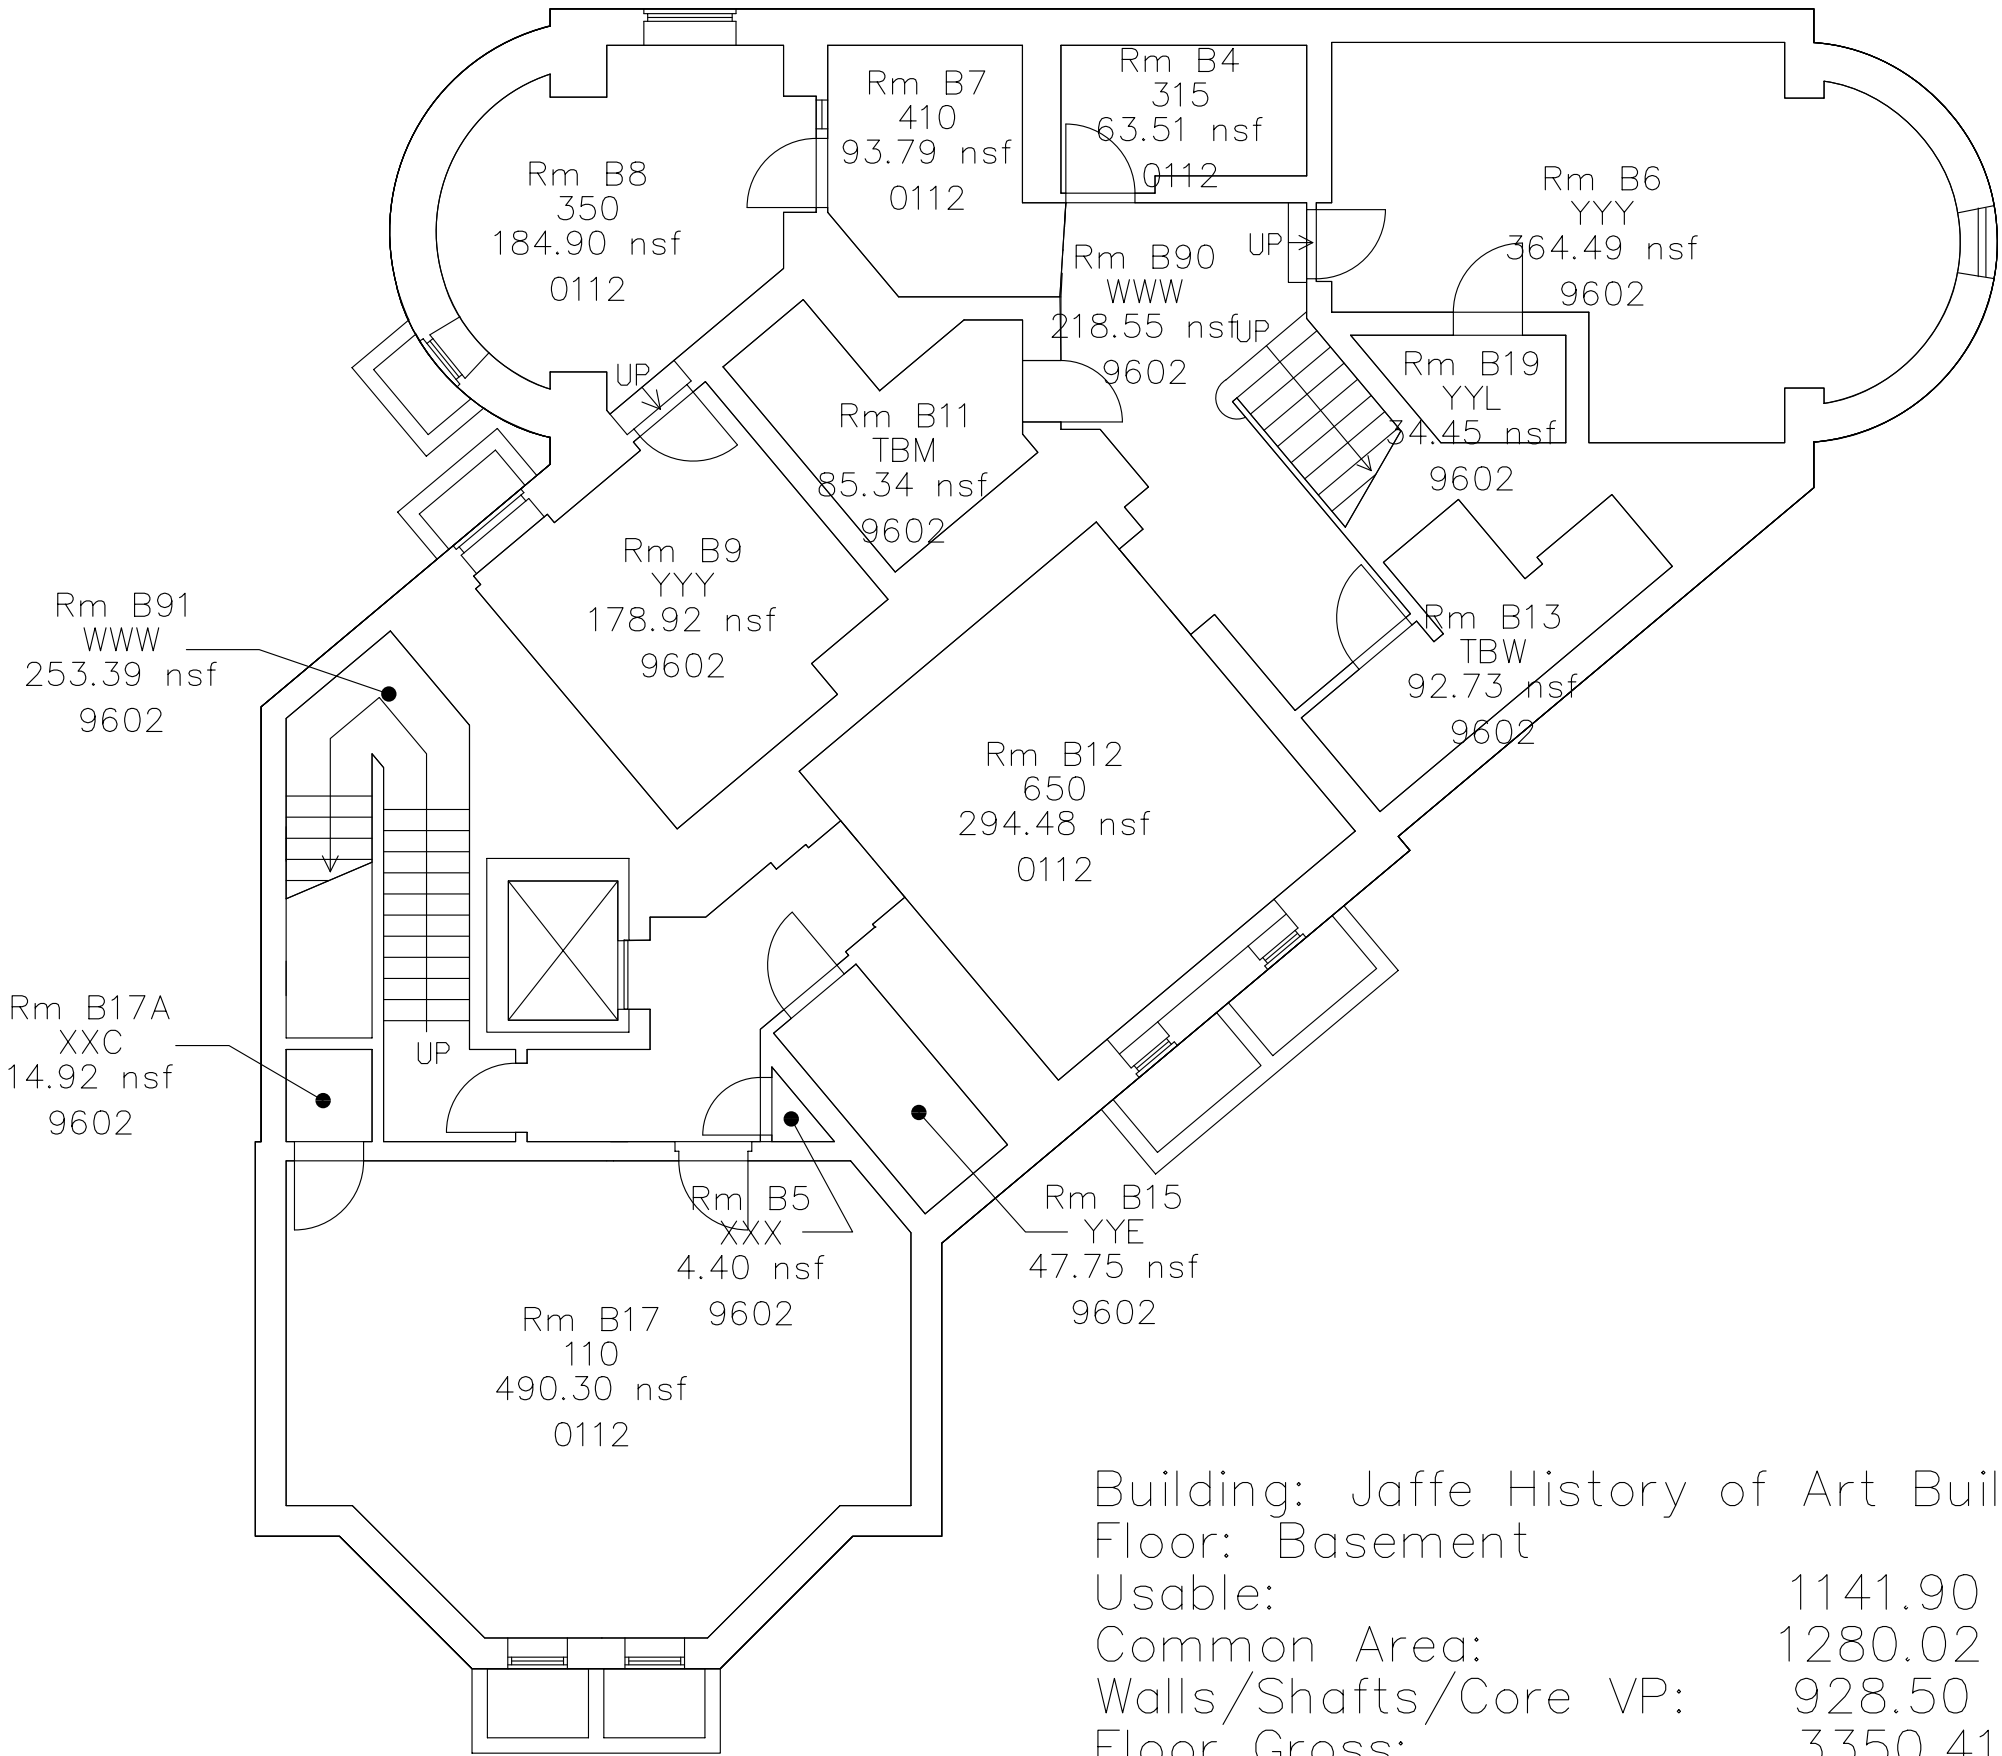

Building: Jaffe History of Art Building
Floor: Basement
Usable: 1141.90 SF
Common Area: 1280.02 SF
Walls/Shfts/Core VP: 928.50 SF
Floor Gross: 3350.41 SF
Construction Gross: 3350.41 SF