


Building Elevation

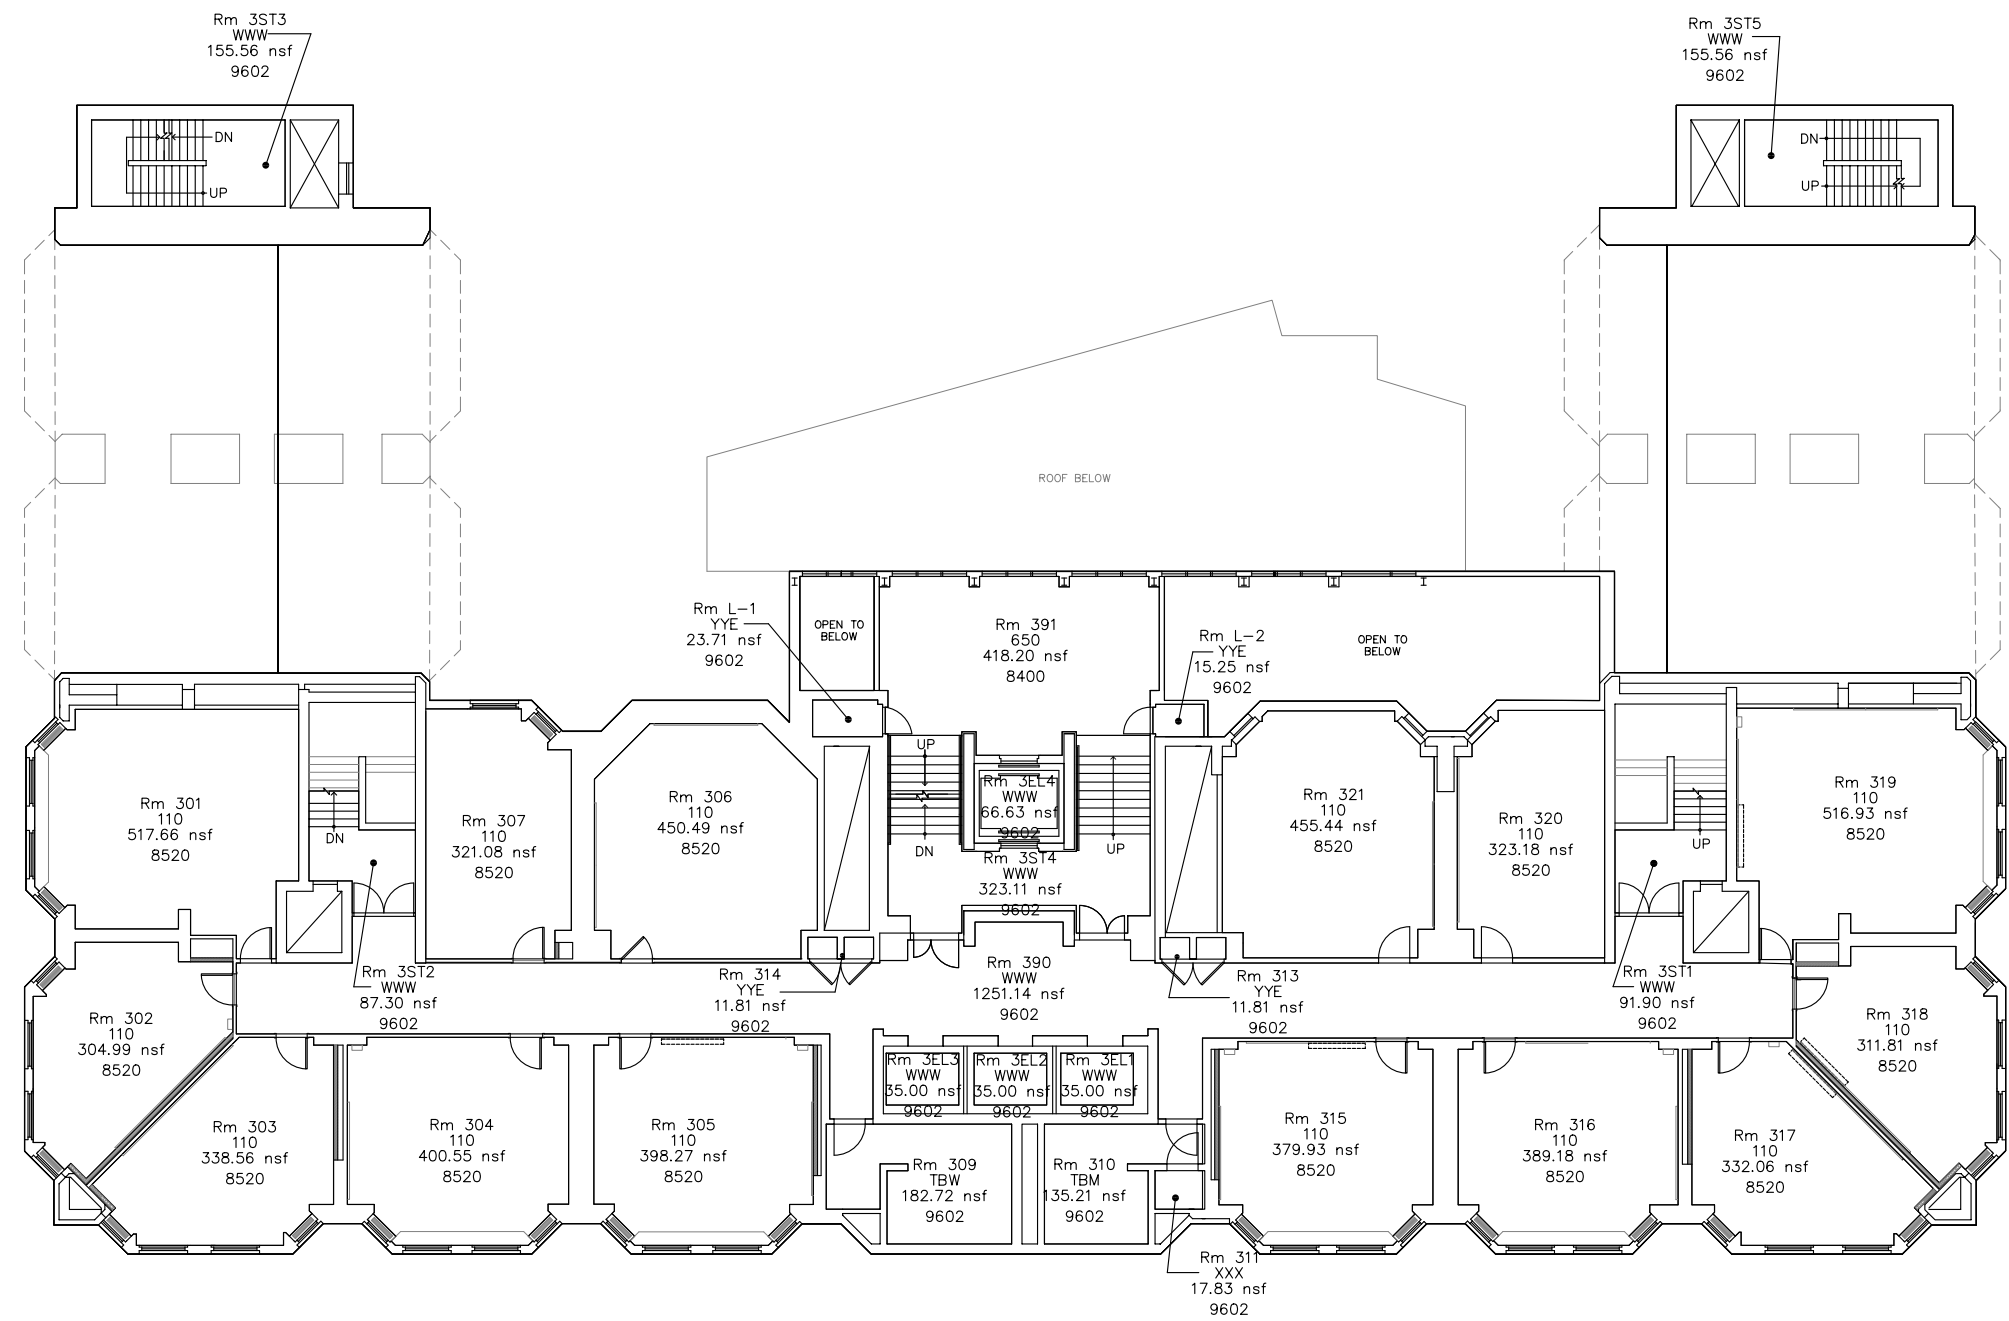

THESE MATERIALS ARE SUPPLIED BY THE UNIVERSITY OF PENNSYLVANIA DIVISION OF FACILITIES & REAL ESTATE SERVICES AS A STARTING POINT FOR MEASUREMENT AND VERIFICATION OF THE DATA PRESENTED. THE UNIVERSITY OF PENNSYLVANIA MAKES NO REPRESENTATIONS OR WARRANTIES, WHETHER EXPRESS OR IMPLIED AS TO THE ACCURACY OF INFORMATION THAT HAS BEEN SUPPLIED, WHETHER BY CAD FILES OR OTHERWISE. IT IS THE CONTRACTOR'S, ARCHITECT'S AND/OR ENGINEER'S RESPONSIBILITY TO VERIFY THE ACCURACY AND COMPLETENESS OF ALL SUPPLIED INFORMATION.

LEGEND - ROOM TAGS			
ROOM NUMBER	ARCH USE CODE	NET SQUARE FOOTAGE	DRG CODE

ORG ASSIGNMENTS MAY NOT BE CURRENT. PLEASE REQUEST UPDATED ROOM TAGS IF REQUIRED.

Building: Williams Hall  
Floor: Balcony/Third  
Usable: 5858.32 SF  
Common Area: 2634.52 SF  
Walls/Shfts/Core VP: 2786.62 SF  
Floor Gross: 11279.46 SF  
Construction Gross: 11890.16 SF

DATE:	11/91
SCALE:	As Noted
REVISIONS MADE:	
DATE:	8/25/92
BY:	MMP
DATE:	10/17/01
BY:	RV
DATE:	8/15/02
BY:	CLS
DATE:	04/27/09
BY:	CLS
DATE:	9-14-10
BY:	DRY
REVISION APPROVED:	
SHEET NUMBER:	A-4