


THESE MATERIALS ARE SUPPLIED BY THE UNIVERSITY OF PENNSYLVANIA DIVISION OF FACILITIES & REAL ESTATE SERVICES AS A STARTING POINT FOR MEASUREMENT AND VERIFICATION OF THE DATA PRESENTED. THE UNIVERSITY OF PENNSYLVANIA MAKES NO REPRESENTATIONS OR WARRANTIES, WHETHER EXPRESS OR IMPLIED AS TO THE ACCURACY OF INFORMATION THAT HAS BEEN SUPPLIED, WHETHER BY CAD FILES OR OTHERWISE. IT IS THE CONTRACTOR'S, ARCHITECT'S AND/OR ENGINEER'S RESPONSIBILITY TO VERIFY THE ACCURACY AND COMPLETENESS OF ALL SUPPLIED INFORMATION.

Building: Education Building
Floor: Floor A
Usable: 4835.20 SF
Common: 3400.26 SF
Walls/Shafts/Core VP: 1477.26 SF
Floor Gross: 9712.73 SF
Construction Gross: 11389.33 SF

LEGEND - ROOM TAGS			
ROOM NUMBER			
ARCH USE CODE			
NET SQUARE FOOTAGE			
ORG CODE			

ORG ASSIGNMENTS MAY NOT BE CURRENT. PLEASE REQUEST UPDATED ROOM TAGS IF REQUIRED.

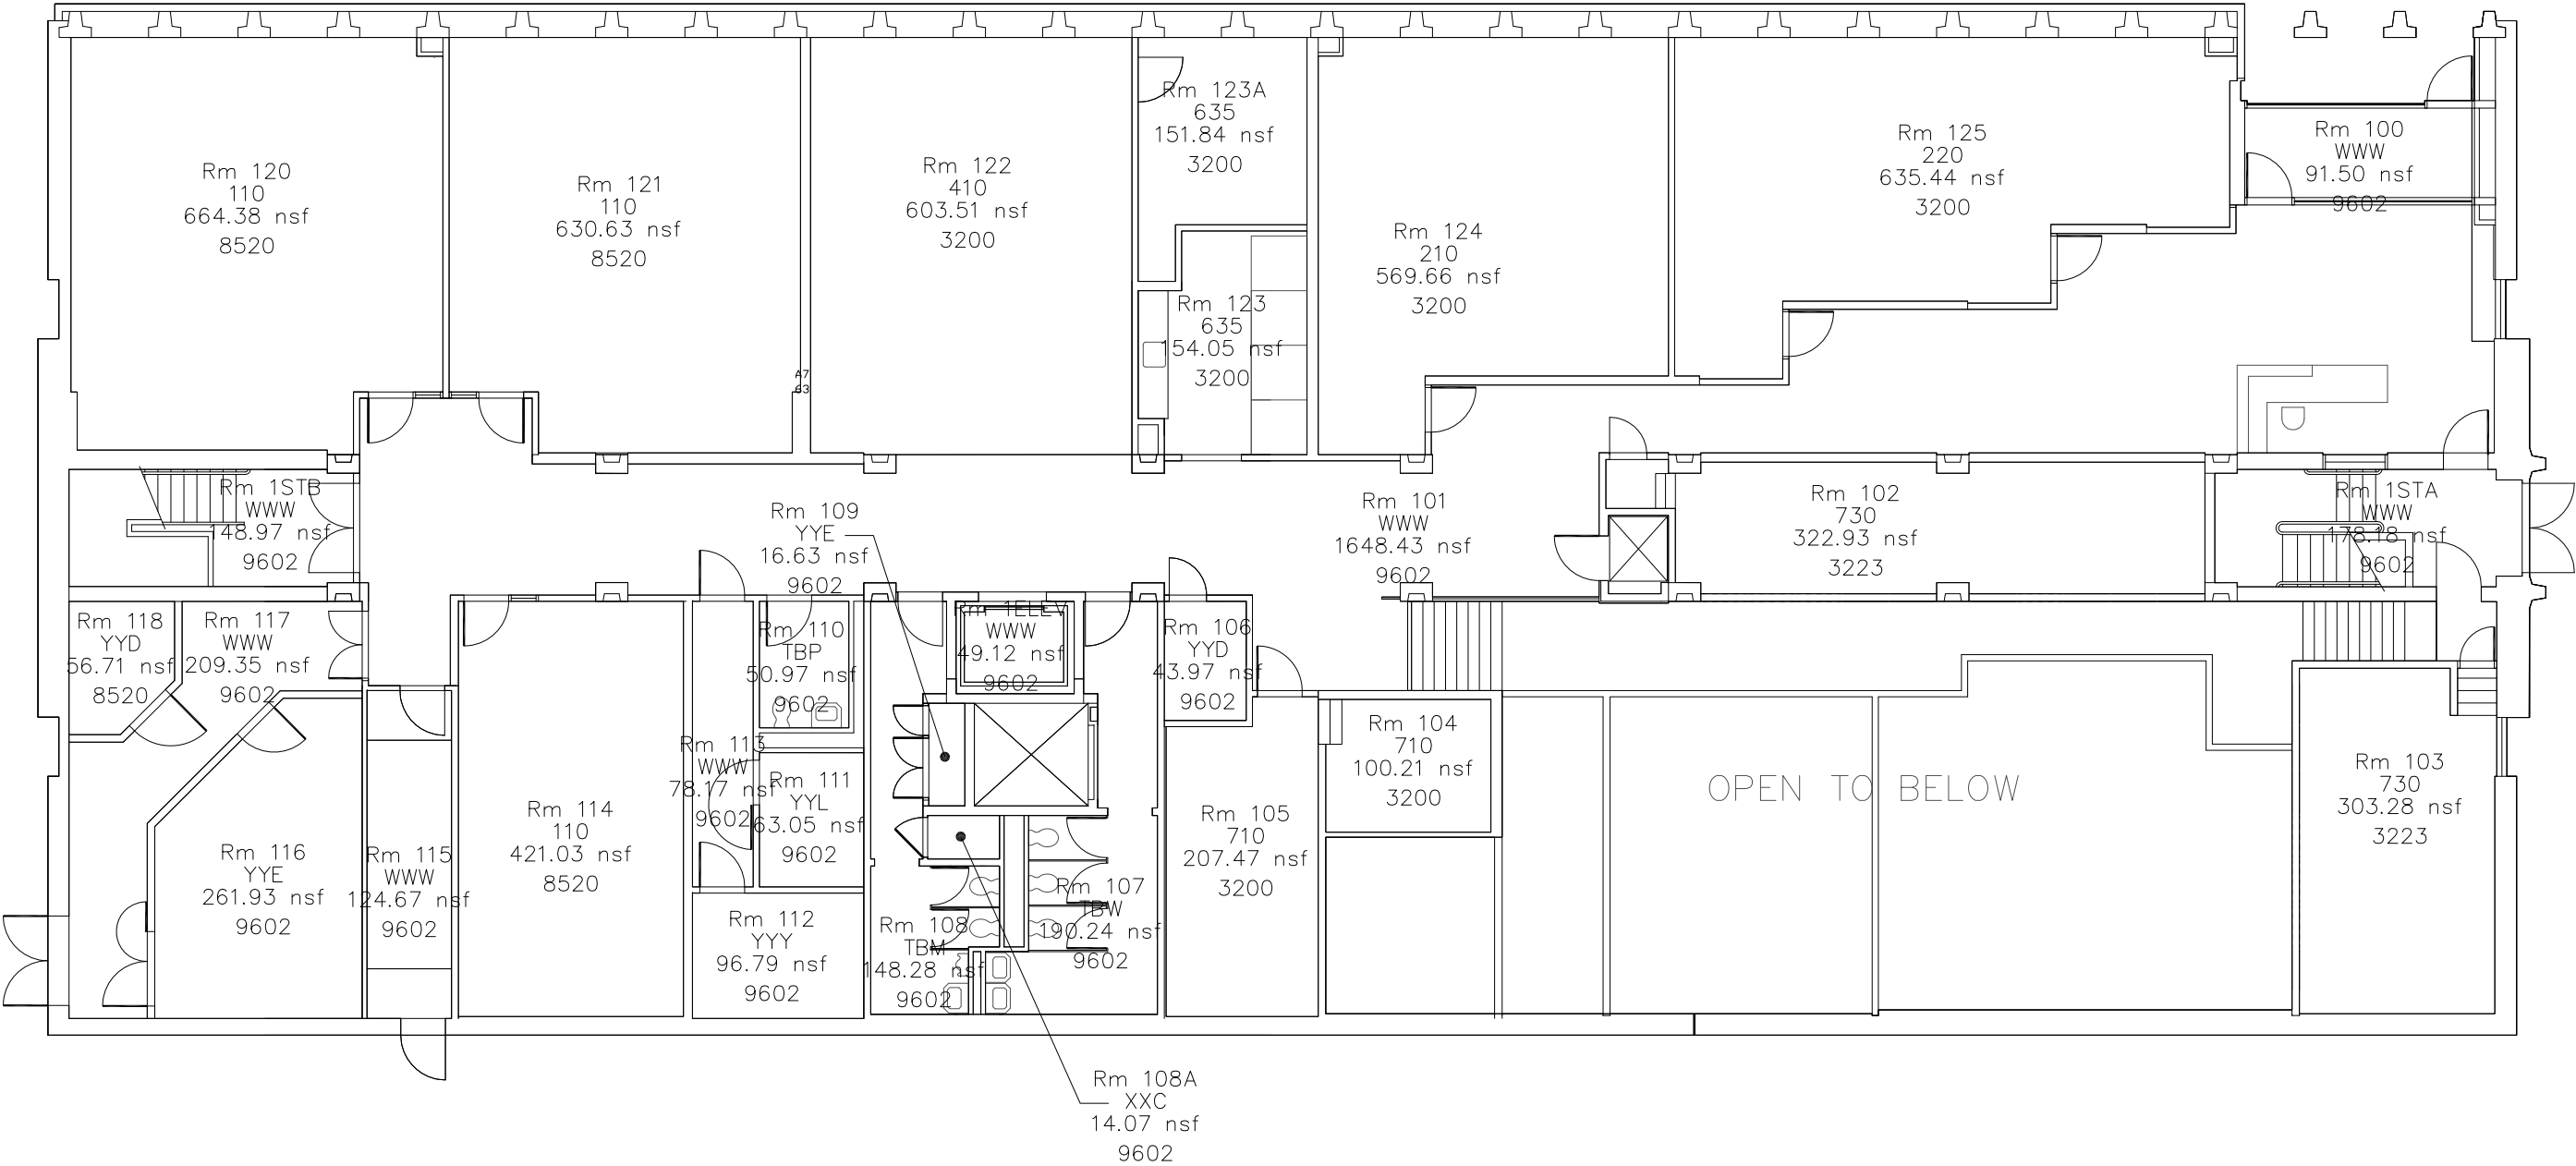

130FLR1.DWG

CD/ZIP/3.5"

FOR PLANNING USE ONLY. DIMENSIONS MAY VARY FROM FIELD CONDITIONS.

DIVISION OF FACILITIES AND REAL ESTATE SERVICES

3101 WALNUT ST. PHILADELPHIA, PA. 19104-6289

PHONE: 215-898-5706

UNIVERSITY OF PENNSYLVANIA

EDUCATION BUILDING

A-LEVEL/FIRST FLOOR

0'

2'

4'

6'

SCALE: As Noted

REVISIONS MADE:

Date:	By:
5-26-04	CLS
12-10-12	DRY

REVISION APPROVED:

SHEET NUMBER:

DRAWN BY:

DATE:

A-2