


Q	W-CELL	SHEET	STRENGTH	WOP	PLATE	DEPOSIT	FINISH
ON	ON	ON	ON	ON	ON	ON	ON
ON							
ON							

CD/ZIP/3.5"

DIVISION OF FACILITIES AND REAL ESTATE SERVICES


UNIVERSITY OF
PENNSYLVANIA

GODDARD LABORATORIES
FIRST FLOOR

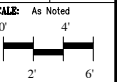

SHEET NUMBER:

A-2

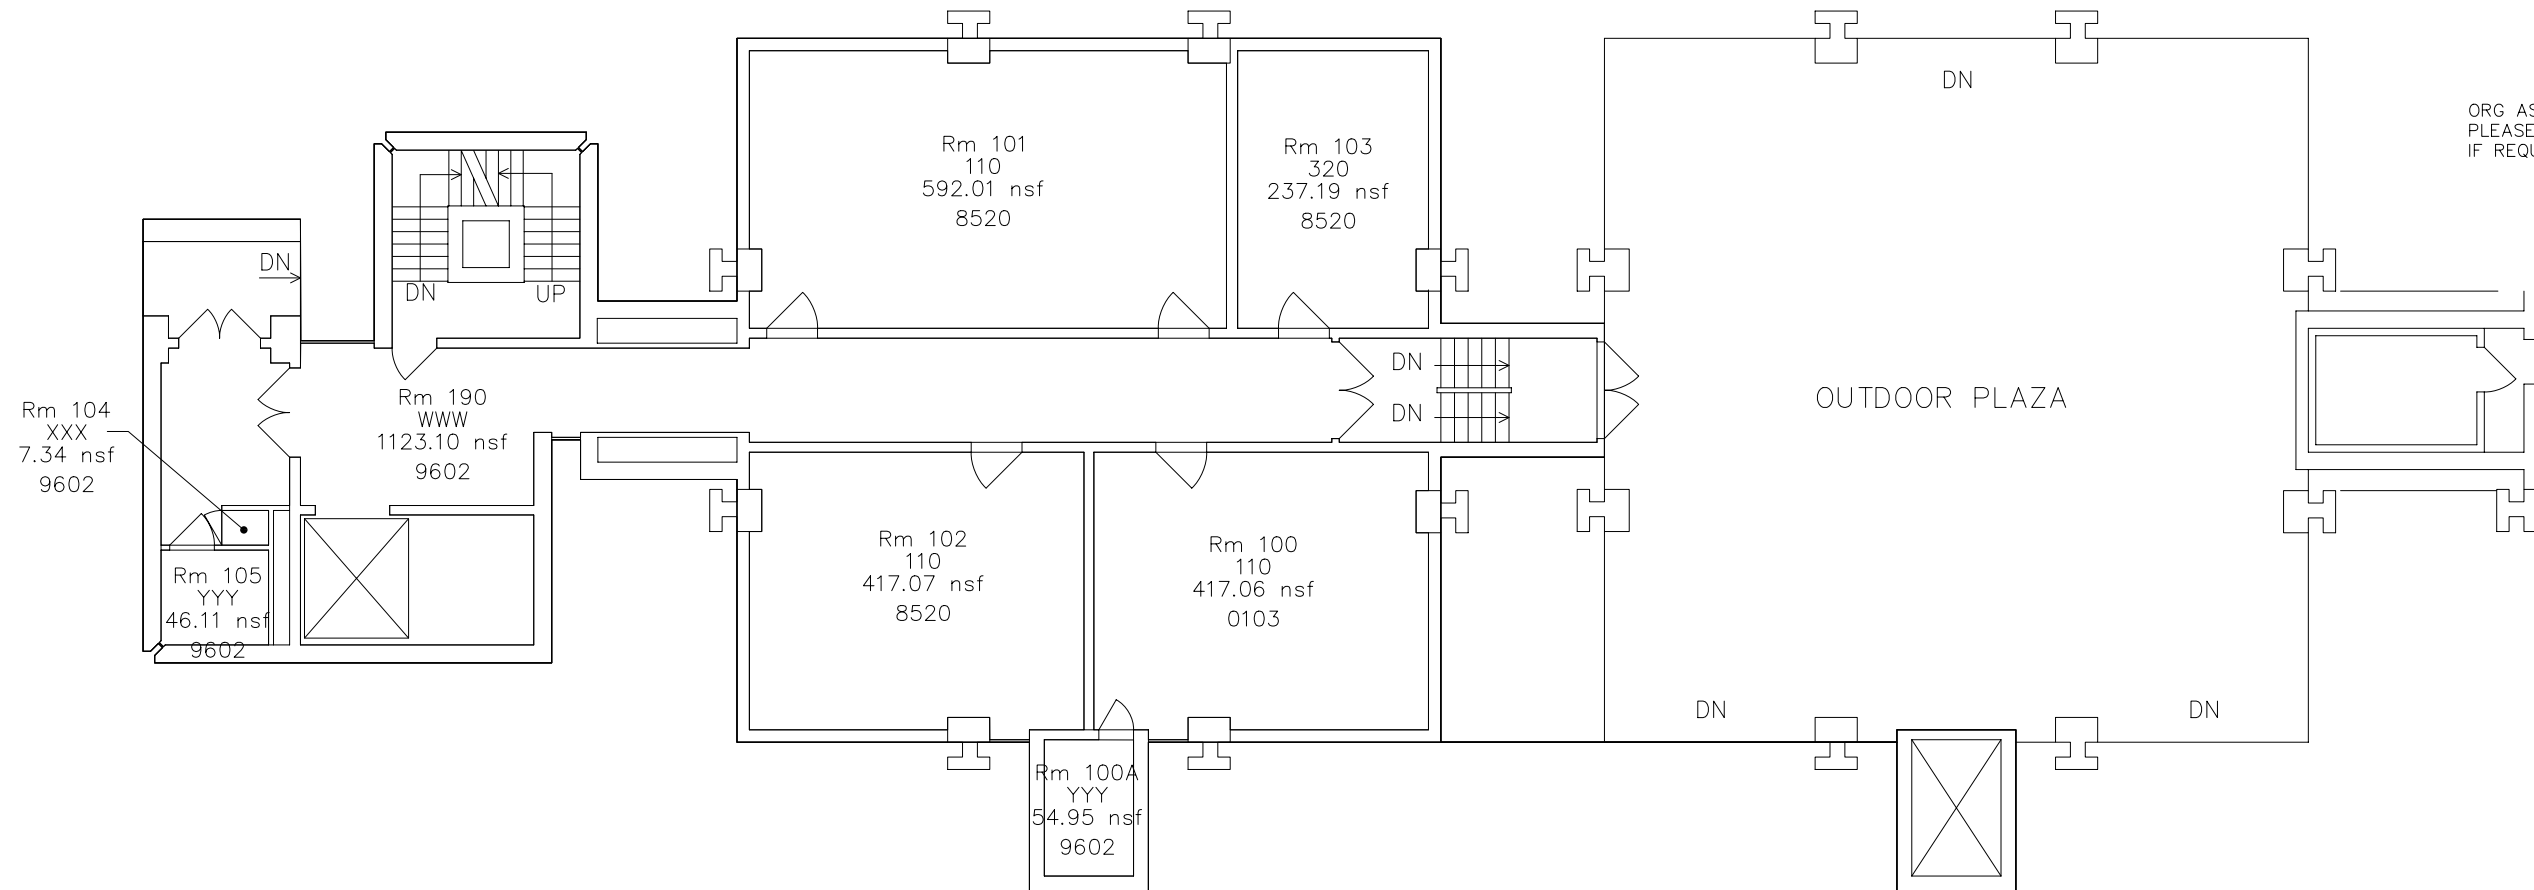

Building:	Goddard Laboratories
Floor:	Floor 1
Usable:	1663.33 SF
Common Area:	1231.51 SF
Walls/Shfts/Core VP:	637.52 SF
Floor Gross:	3532.36 SF
Construction Gross:	3532.36 SF